



ORIGINAL SIZE A1
DO NOT SCALE - IF IN DOUBT, ASK
200mm
150
100
90
80
70
60
50
40
30
20
10
0

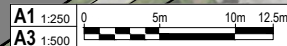

- KEY
- 1 NEW SPEED TABLE
 - 2 PRAM CROSSING UPGRADE
 - 3 NEW NO STOPPING AT ALL TIMES MARKING
 - 4 NEW HIGH FRICTION SURFACING
 - 5 SLOW MARKING

- LEGEND
- ROAD MARKING
 - EXISTING NO STOPPING LINES
 - NEW NO STOPPING LINES
 - NEW KERBLINE
 - NEW SPEED TABLE
 - SLOW MARKING
 - GRASS
 - NEW/RECONSTRUCT FOOTPATH
 - NEW HIGH FRICTION SURFACING
 - NEW PRAM CROSSING
 - EXISTING STREET LIGHT

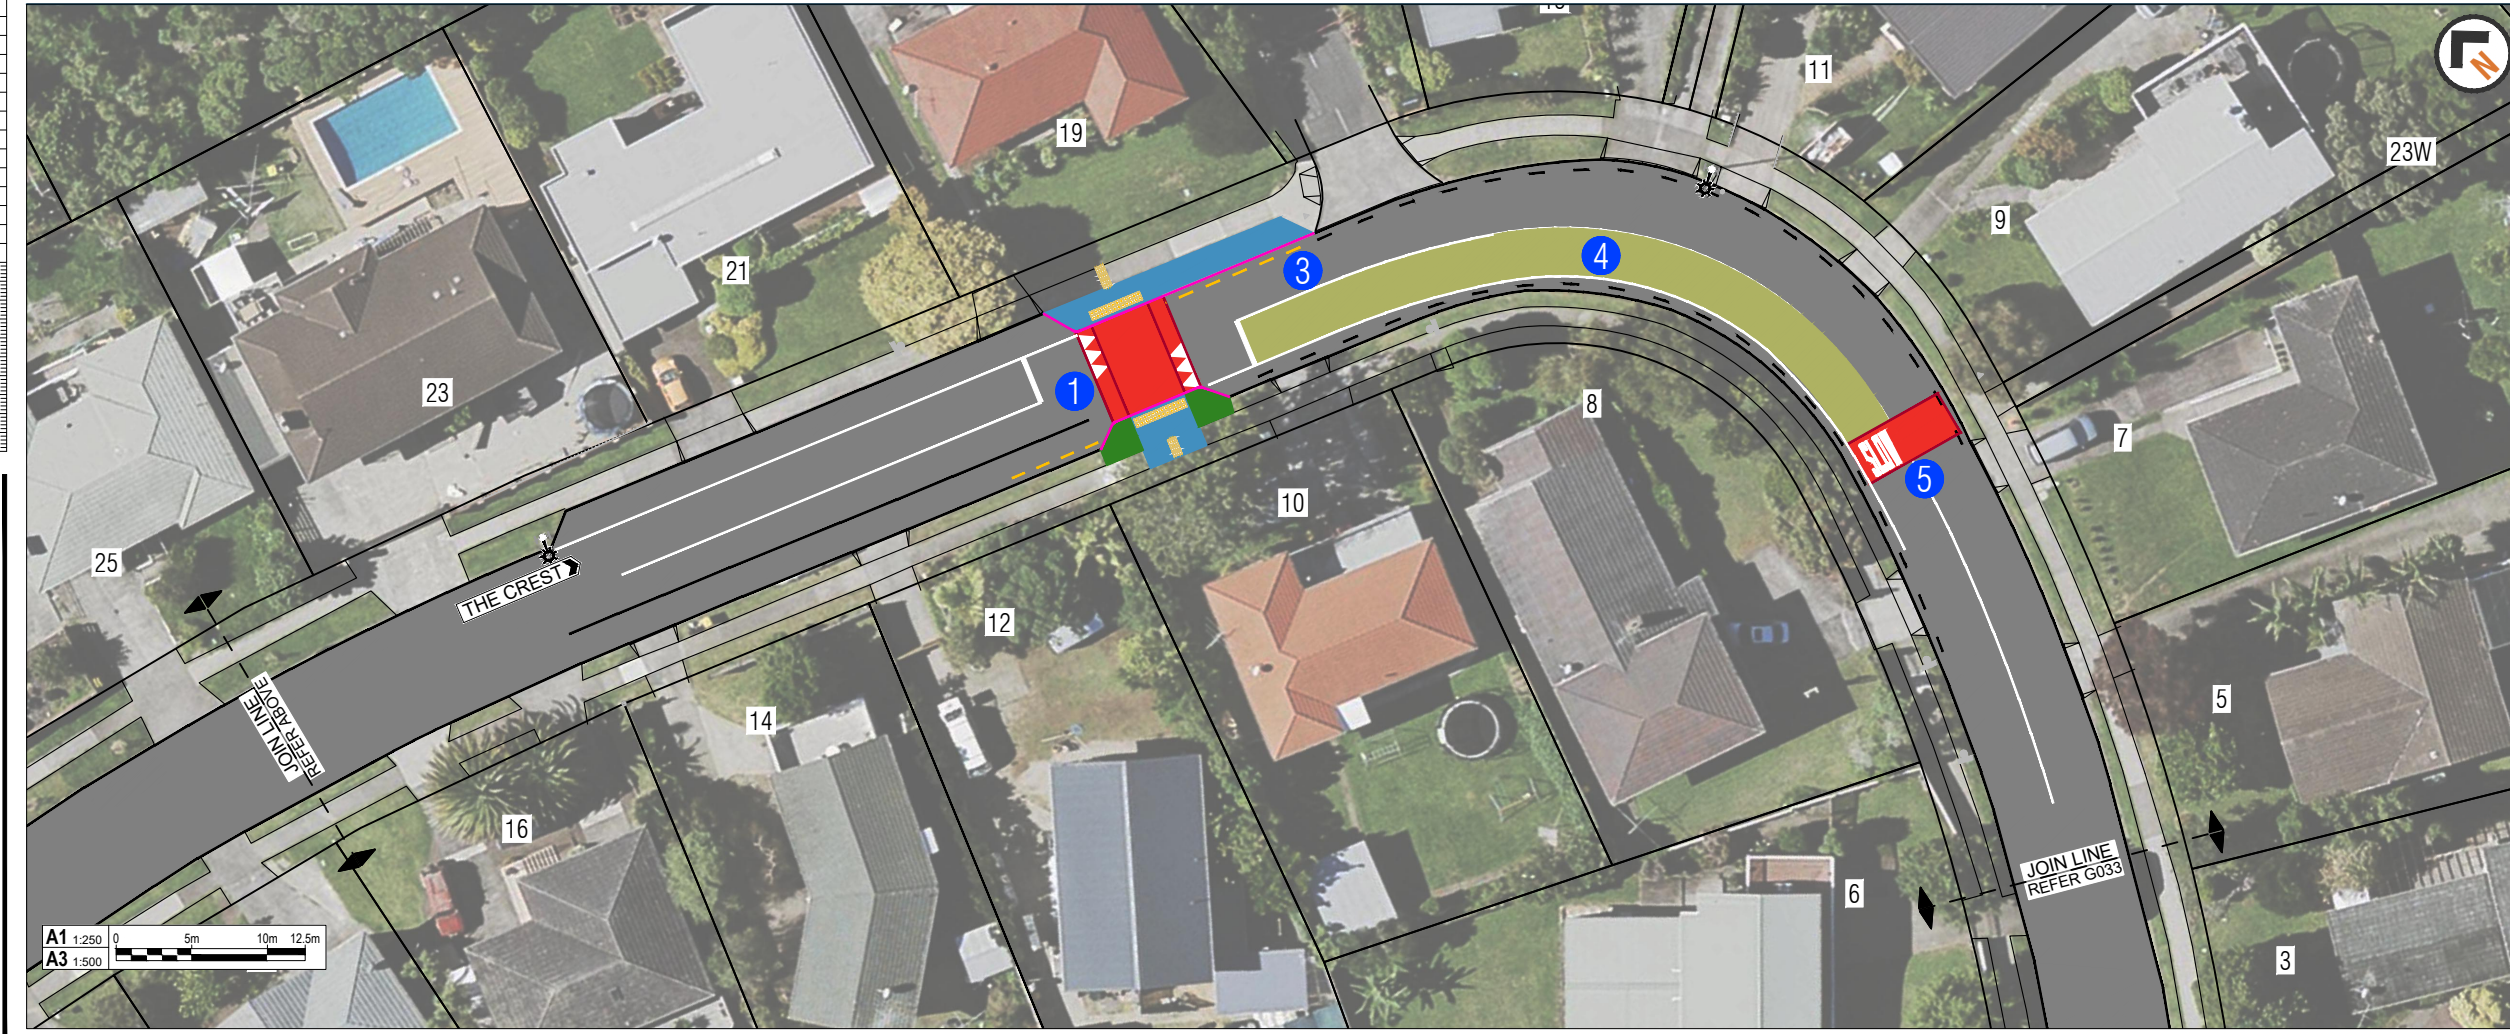

AUCKLAND TRANSPORT
SUNNYHILLS SCHOOL
SAFETY IMPROVEMENTS
SHEET 1 OF 6

Status Stamp	FOR CONSULTATION			
Date Stamp	16/11/2022			
A1 Scale	1:250	A3 Scale	1:500	
Drawing No.	2022-PTM-06_G031			Rev. C