



DESIGN INTENT

The overall design intent is to improve and enhance play provision within the local area targeting 5-9 year olds, with supplementary play activities for 0-4. Certain equipment selection can accomodate play for older individuals. Due to slope conditions on site, the zones are tiered alongside an accessible pathway with timber edging. This will allow a relatively flat/gentle gradient within zones. Additional areas around the zones will be planted to allow a buffer between the adjacent residential properties, as well as integrated with certain play elements for nature play opportunities. The Landscape Concept Plan articulates development potential of this philosophy and is supported by alternative equipment selection options for consideration.

- Zone 01.** Paved surface to provide linemarking/ball games to enable social and imaginative play with seating and shade provision. Also allow for community/family gathering space
- Zone 02.** Use of existing timber post with integrated climbing elements for strength and agility with all-access wetpour rubber surfacing
- Zone 03.** All access spinning play element with wetpour rubber surfacing integrated with Zone 02 targeted to all ages
- Zone 04.** Bark softfall area with swinging and climbing elements with direct connection to accessible pathway, aimed to accomodate older children
- Zone 05.** Integrated existing deck structure and other connecting elements for social, balancing, and creative play. Potential to include sound play activities to enhance social interaction
- Zone 06.** Sliding element integrated with the embankment to accomodate the level changes. Equipment options in this area are limited due to slope gradient
- Zone 07.** Balance / agility components on the slope connected to the accessible pathway. This is unlikely to change due to slope gradient

AGE RANGE



5-9+

TARGET



0-4

SUPPLEMENT



SLIDING



SWINGING



CLIMBING



SPINNING



BALANCE



AGILITY



STRENGTH



SOCIAL



BALL



CREATIVE



SOUND




NATURE TRAIL


PLAY ANNOTATIONS




- 00. Drinking Fountain
- 01. Proposed concrete footpath for all weather accessible access through the playspace with linemarking and text to enable imaginative and social play.
- 02. Retain and refurbish existing pavement area including sandblasted / applied surface finishes to enable creative social play / games such as four square and inner basketball line markings.
- 03. Proposed social seating area with shade structure.
- 04. Refurbish existing timber post with the addition of a basketball hoop with backboard.
- 05. Proposed pull up bar structure providing an additional climbing adventure element
- 06. Proposed seating integrated into edge beam walk to create social opportunities adjacent spinner module.
- 07. Proposed agility climbing net complements adjacent agility / fitness features as part of confidence / agility course playspace activities.
- 08. Low retaining structure with applied surface finishes to enable imaginative and social play.
- 09. Proposed spinner module.
- 10. Vertical climbing rope provides speed and strength based adventure element in addition to fitness function.
- 11. Proposed swing set with 2no. belt and 1no. toddler seats.
- 12. Proposed nature / māra hūpara and agility play activity walk nestled between specimen trees.
- 13. Construct low deck structure and integrate with existing pole and proposed agility walk to create a localised social node in low native planting.
- 14. Scattered low native planting with localised boulders and harmony bells and stepping pods to encourage exploration.
- 15. Proposed 1.8m fall tube slide associated with seating, flush deck canopy and timber stair access nestled in low native planting.
- 16. Proposed low native planting transition to grassed open space incorporating agility play / activity walk nestled between specimen trees.
- 17. Proposed citrus row (compact mandarin or similar species) for incidental seasonal foraging and interest.
- 18. Proposed concrete pavement connection to existing footpath.
- 19. Retain existing hedge along western boundary.
- 20. Talking tubes top and bottom of slide
- 21. Proposed 1 no. individual harmony bell off accessible entrance pavement
- 22. Proposed 60L rubbish bin

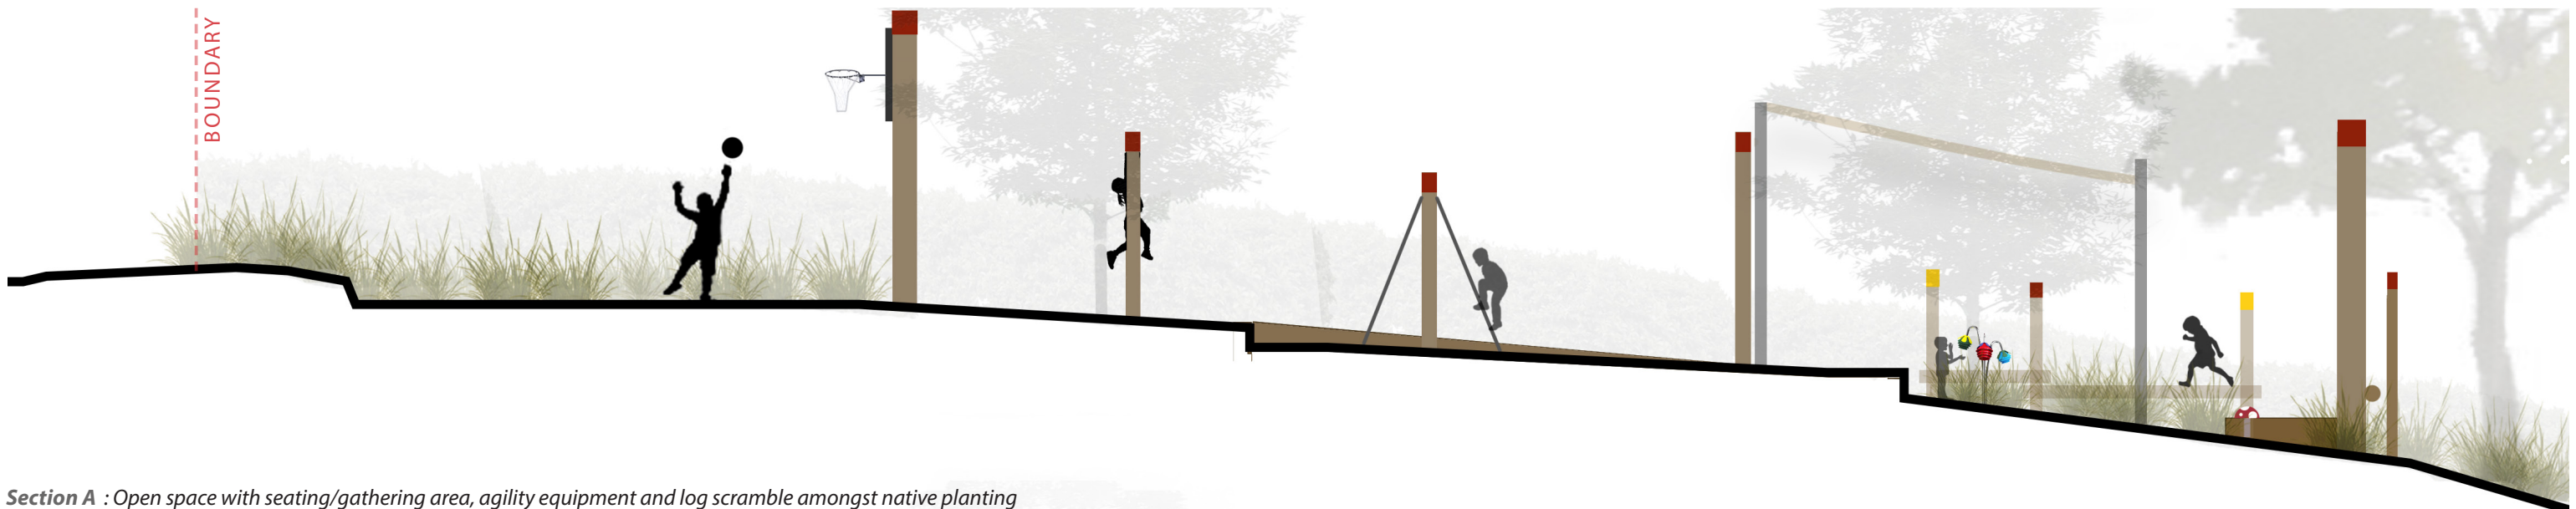

Section A : Open space with seating/gathering area, agility equipment and log scramble amongst native planting

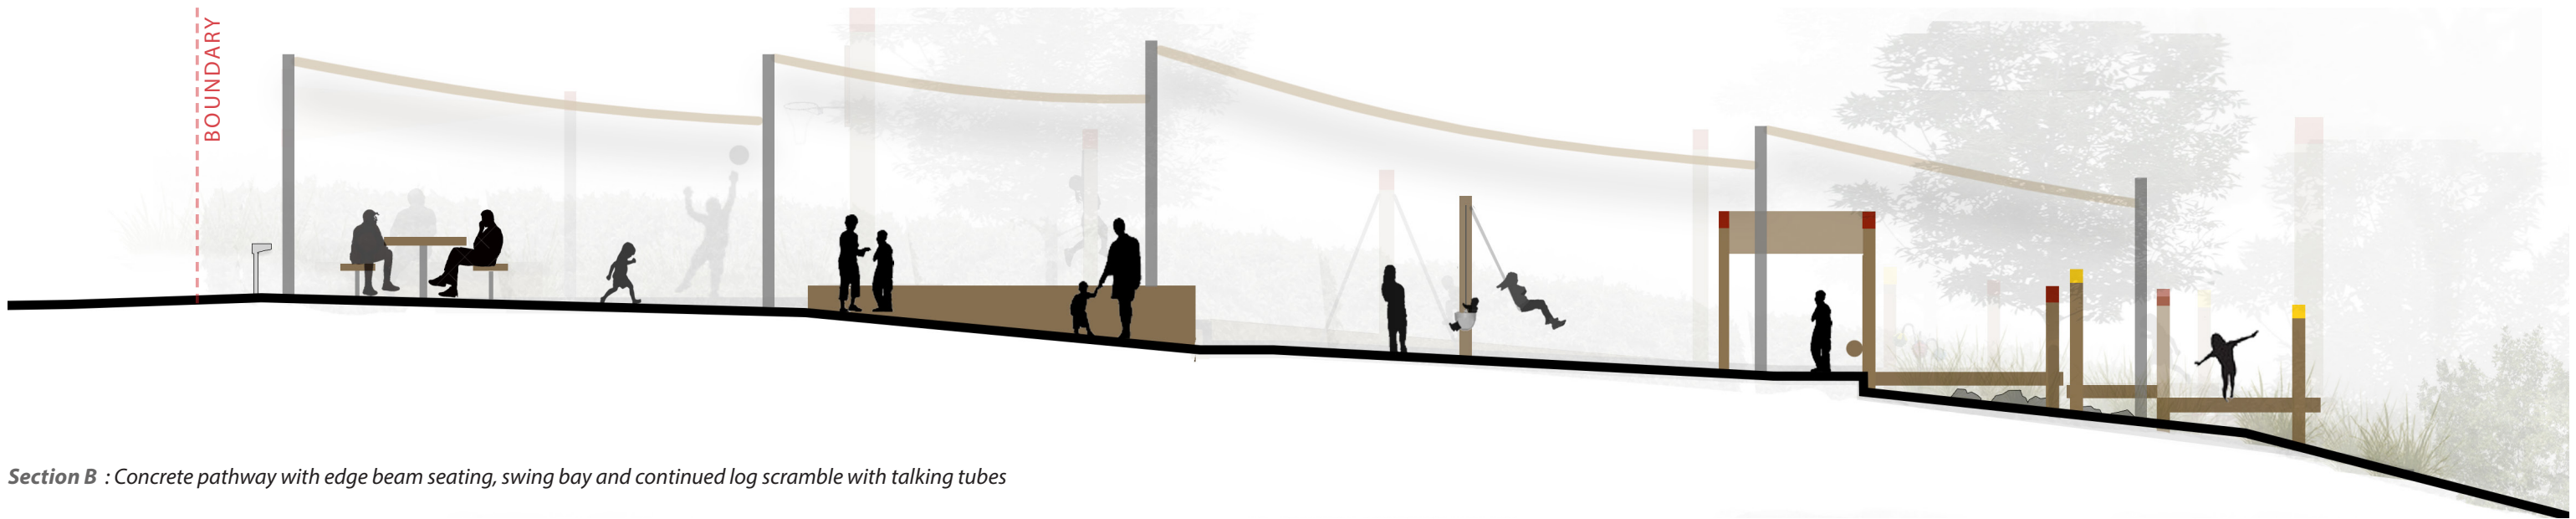


Section B : Concrete pathway with edge beam seating, swing bay and continued log scramble with talking tubes

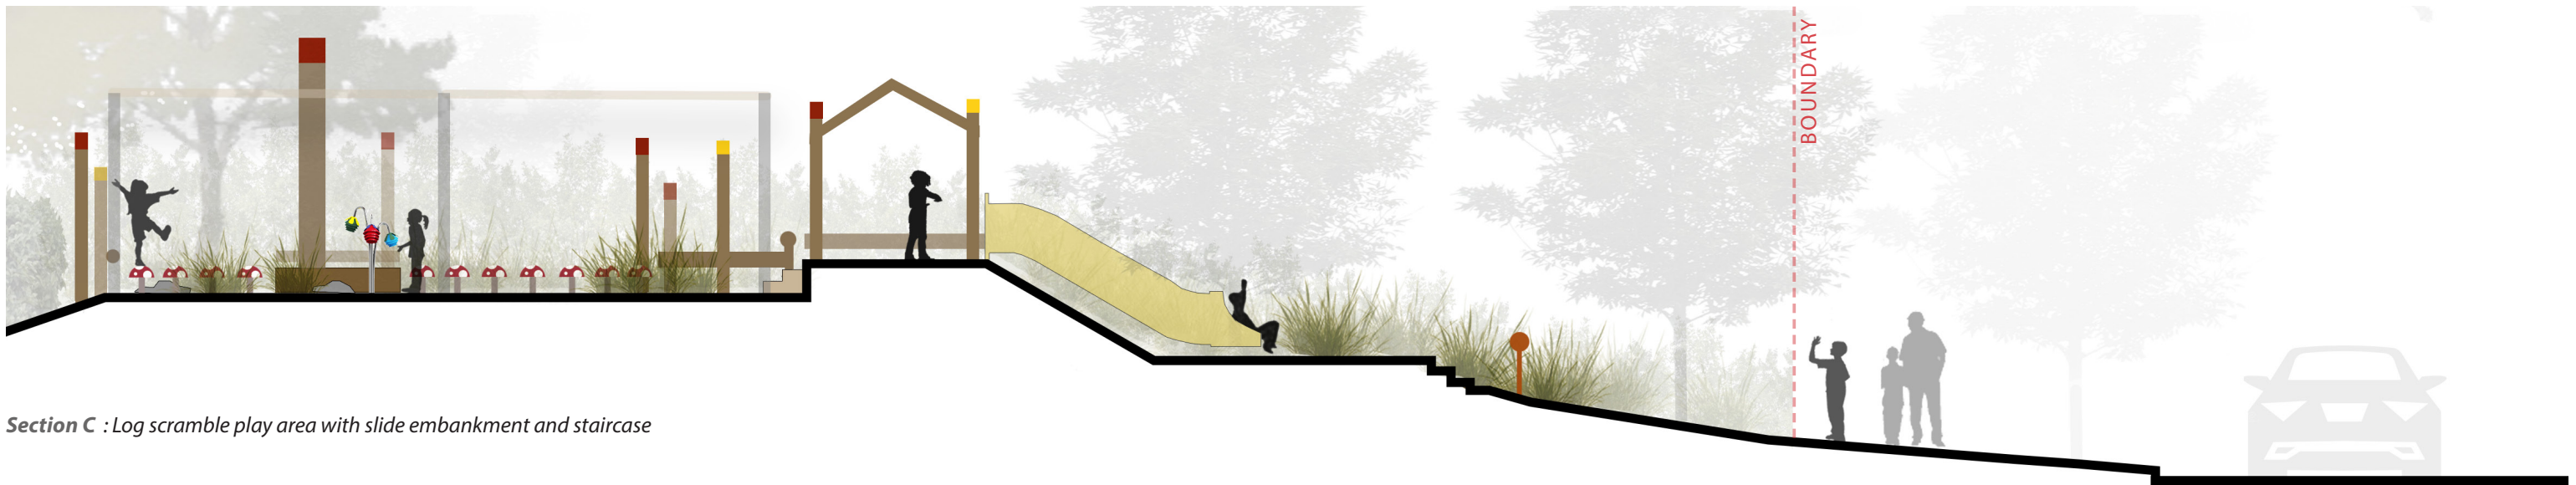

Section C : Log scramble play area with slide embankment and staircase

EQUIPMENT OPTIONS

This sheet **indicates** play equipment options based on each zone of the play space. Options are only available for Zones 1-5. Each zone is associated with a type of activity based on the design intent on Sheet 01. Vote for *ONE* option per zone.

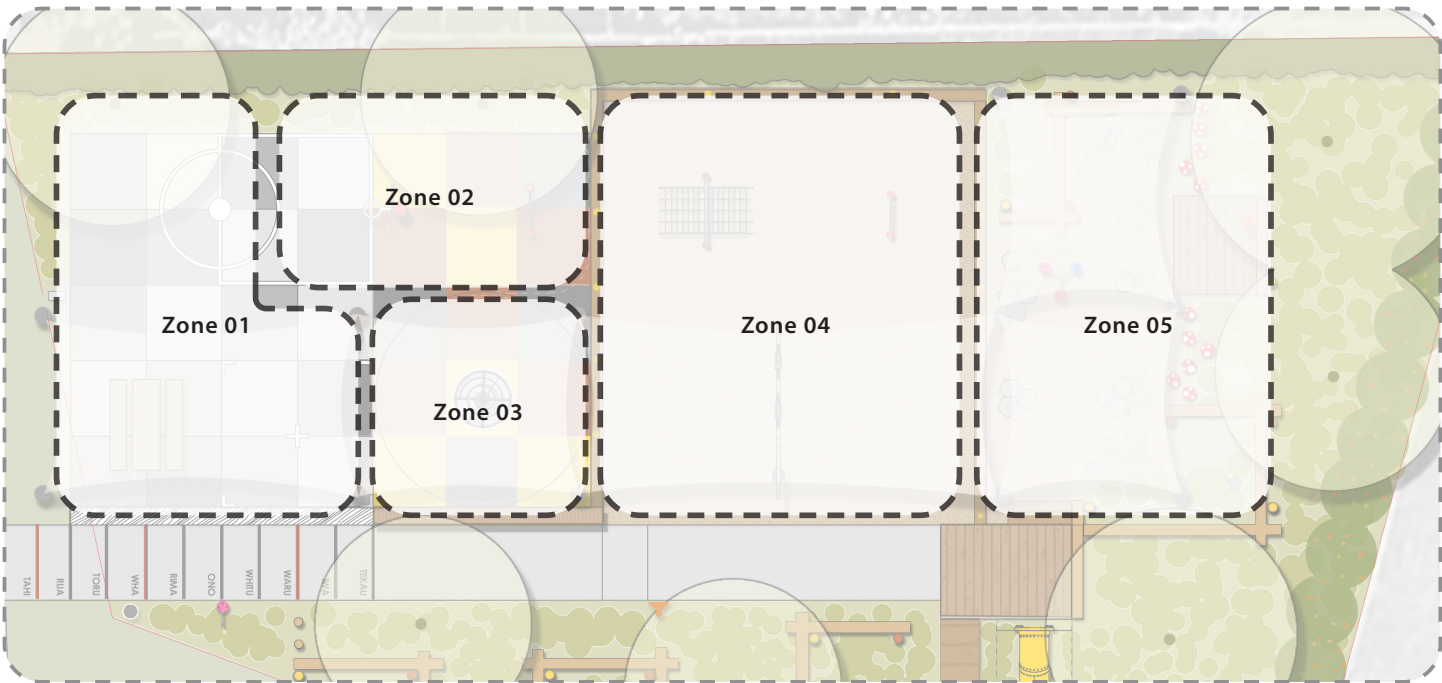


ZONE 01

Option 1
B-Ball Key and Games
Linemarking



OR

Option 2
Informal / Abstract
Linemarking

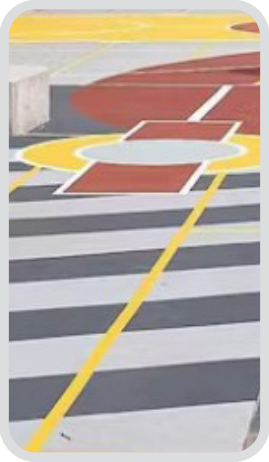

ZONE 02

Option 1
Basketball Hoop with
Backboard and Pull up Bar




OR

Option 2
Box Jump and Pull Up Bar



ZONE 03

Option 1
Carousel

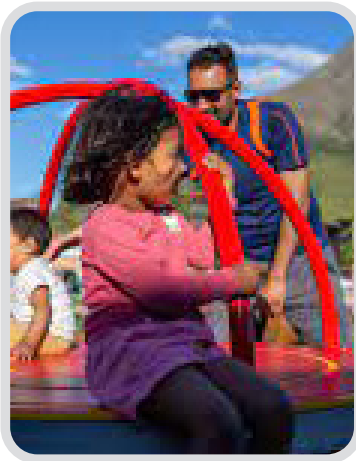

OR

Option 2
Inclusive Carousel



ZONE 04

Option 1
Belt Swings and Agility
Climbing Elements



OR

Option 2
Basket and Belt Swings



OR

Option 3
Play Module




ZONE 05

Option 1
Agility / Balance Walk and
Sound Play



OR


Option 2
Sand Play

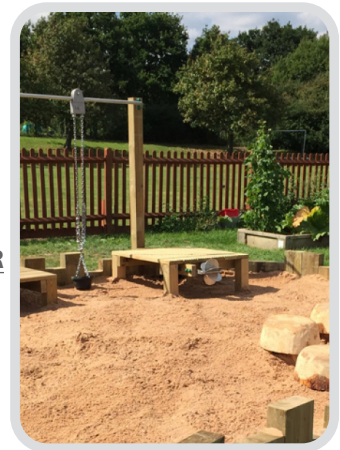

PLAY SPACE COLOUR OPTIONS -
TURF SURFACING OPTIONS

SHADE SAIL OPTIONS

OPTION 1

 

OPTION 2



OPTION 3



PARK AMENITIES

DRINKING FOUNTAIN

