

LEGEND

1. Existing footpath retained.

2. Gathering area with seating and picnic tables

3. Nature play elements to link play zones and create a circuit / flow through the playspace

4. Recycled concrete blocks for seating

5. Fish net climbing unit

6. Climbing net up slope

7. Inclusive carousel

8. Low mound with metal rings and monkey bars

9. Main tower with junior and senior slide options

10. Oioi forest up the slope

11. Seesaws up the slope

12. Simple water rill or sensory panels / marble run adjacent new footpath.

13. Swings with junior and basket seats

14. Serious high swings

15. Proposed footpath through playscape

- Existing trees
- 0.25m contours
- Stormwater
- Water
- Wastewater
- Overland flow paths
- Wetpour safety surface
- Wetpour safety surface
- Cushionfall or grass
- Native shrubs harakeke / oioi
- Natural rock

Te Kaunihera o Tāmaki Makaurau
Auckland Council

Park and Playground Solutions Limited

Project Name	Otaawhati Playground Renewal
Client	Auckland Council
Issue	Preliminary concept plan for discussion
Drawn	K.Holyoake
Approved	T. Dyer
Project Address	Otaawhati / Ray Small Reserve

0 3 6 9 12 15 m

Scale 1:250 @ A3

Preliminary Concept Plan

Otaawhati / Ray Small Reserve

Revision	Date	Notes
B	25/11/2025	Preliminary Concept Plan

Drawing Number

LP.06







Main tower with junior and senior slide options (above), and fish net climbing unit (below)



Te Kaunihera o Tāmaki Makaurau
Auckland Council

Park and Playground Solutions Limited

Project Name	Otaawhati Playground Renewal
Client	Auckland Council
Issue	Preliminary concept plan for discussion
Drawn	K.Holyoake
Approved	T. Dyer
Project Address	Otaawhati / Ray Small Reserve

Draft - final play equipment to be confirmed

Example Play Images

Otaawhati / Ray Small Reserve

Revision	Date	Notes
B	25/11/2025	Preliminary Concept Plan

Drawing Number

LP.07



Low mound with metal rings



Inclusive carousel (below)



Simple water rill OR sensory panels / marble run adjacent new footpath as an accessible play feature (above)



Monkey bars off low mound (below)





Te Kaunihera o Tāmaki Makaurau
Auckland Council

Park and Playground Solutions Limited

Project Name	Otaawhati Playground Renewal
Client	Auckland Council
Issue	Preliminary concept plan for discussion
Drawn	K.Holyoake
Approved	T. Dyer
Project Address	Otaawhati / Ray Small Reserve

Draft - final play equipment to be confirmed

Example Play Images

Otaawhati / Ray Small Reserve

Revision	Date	Notes
B	25/11/2025	Preliminary Concept Plan

Drawing Number

LP.08



Swings with junior and basket seats - potential to add 'you and me seat' and group rope swing



High swings (above) and curved bench seating and accessible picnic tables (below)









Te Kaunihera o Tāmaki Makaurau
Auckland Council

Park and Playground Solutions Limited

Project Name	Otaawhati Playground Renewal
Client	Auckland Council
Issue	Preliminary concept plan for discussion
Drawn	K.Holyoake
Approved	T. Dyer
Project Address	Otaawhati / Ray Small Reserve

Draft - final play equipment to be confirmed

Example Play Images


Otaawhati / Ray Small Reserve

Revision	Date	Notes
B	25/11/2025	Preliminary Concept Plan

Drawing Number

LP.09



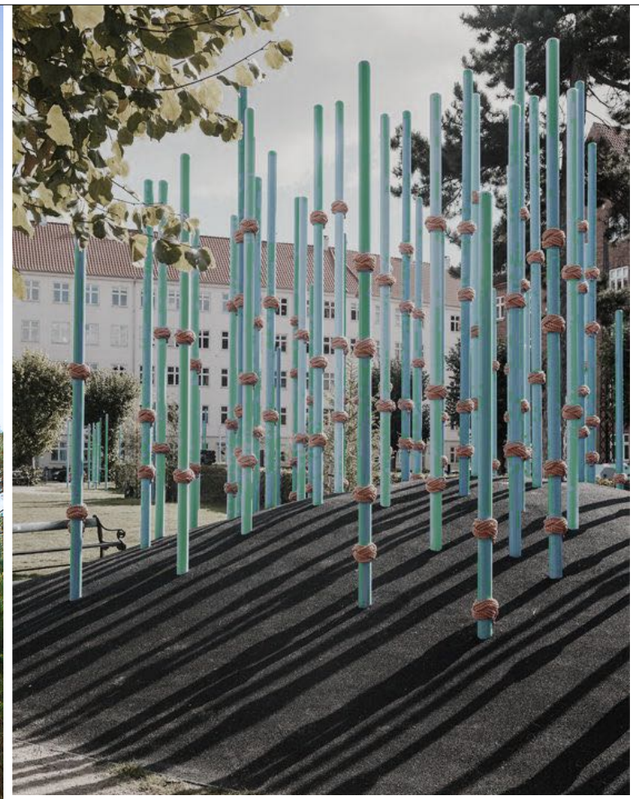



Slope play elements - Oioi forest, timber ramblers, rope play and seesaws







Te Kaunihera o Tāmaki Makaurau
Auckland Council

Park and Playground Solutions Limited

Project Name	Otaawhati Playground Renewal
Client	Auckland Council
Issue	Preliminary concept plan for discussion
Drawn	K.Holyoake
Approved	T. Dyer
Project Address	Otaawhati / Ray Small Reserve

Draft - final play equipment to be confirmed

Example Play Images

Otaawhati / Ray Small Reserve

Revision	Date	Notes
B	25/11/2025	Preliminary Concept Plan


Drawing Number

LP.10







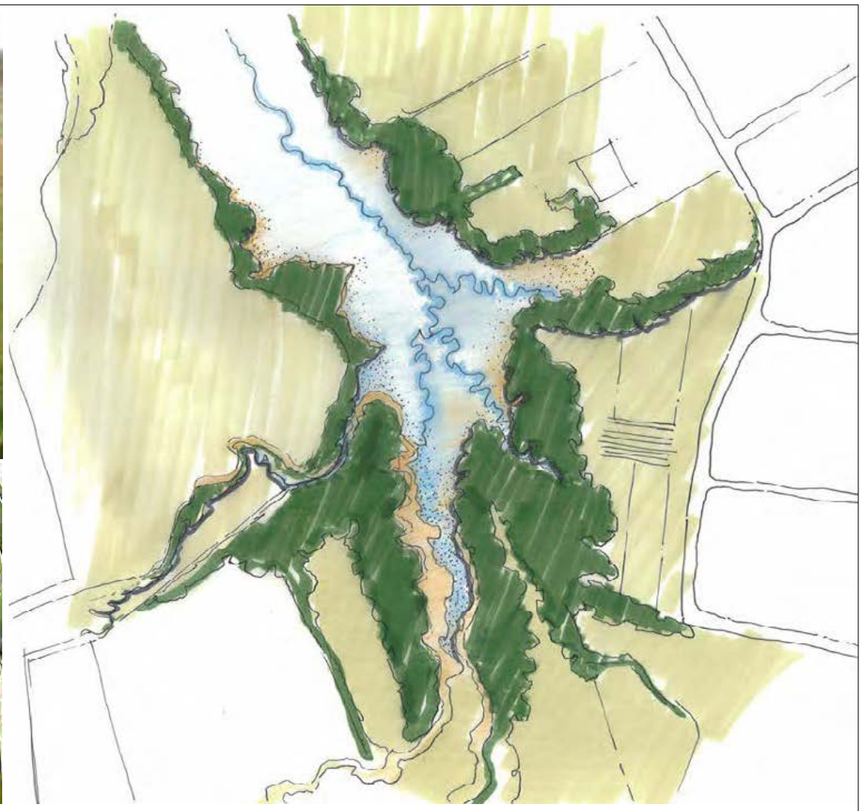

Wetpour safety surface to reflect and ebb and tide of Pahurehure Inlet - surface interspersed with simple / mass plantings of harakeke and oioi species, with areas of cushionfall on flat areas





Te Kaunihera o Tāmaki Makaurau
Auckland Council

Park and Playground Solutions Limited

Project Name	Otaawhati Playground Renewal
Client	Auckland Council
Issue	Preliminary concept plan for discussion
Drawn	K.Holyoake
Approved	T. Dyer
Project Address	Otaawhati / Ray Small Reserve

Draft - final play equipment to be confirmed

Example Play Images

Otaawhati / Ray Small Reserve

Revision	Date	Notes
B	25/11/2025	Preliminary Concept Plan

Drawing Number

LP.11