



GREENHITHE WAR MEMORIAL PARK PLAYSPACE

GREENHITHE, AUCKLAND

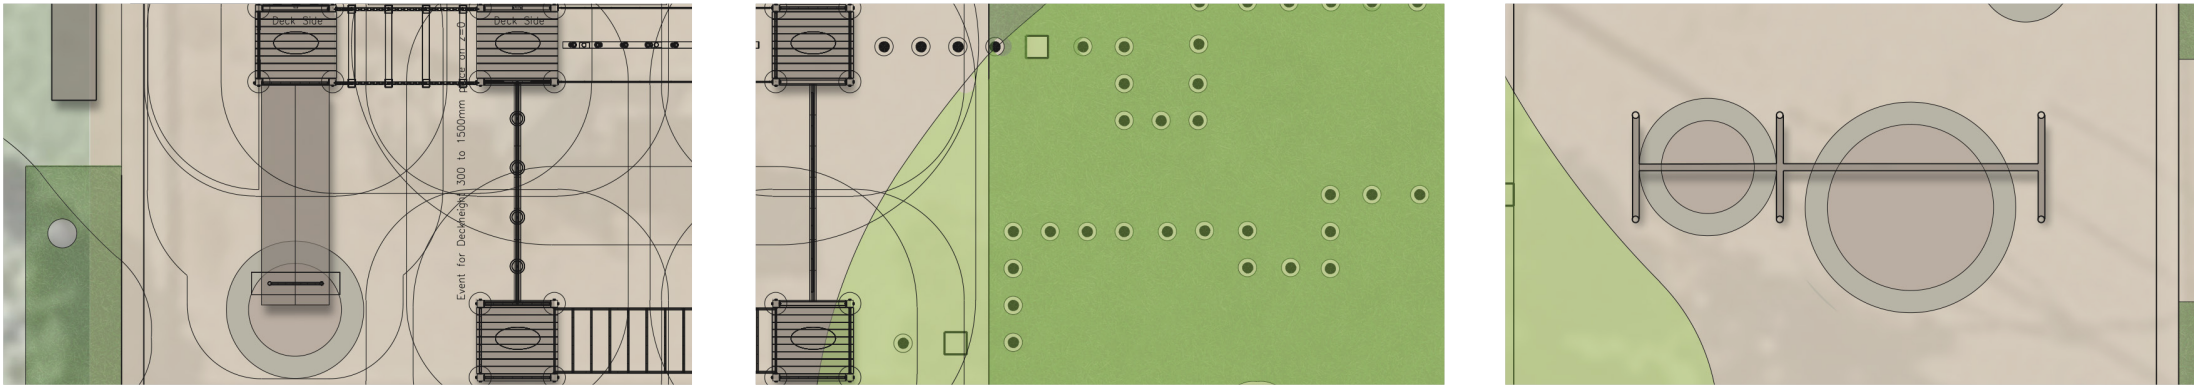

CONCEPT DESIGN

February 2021

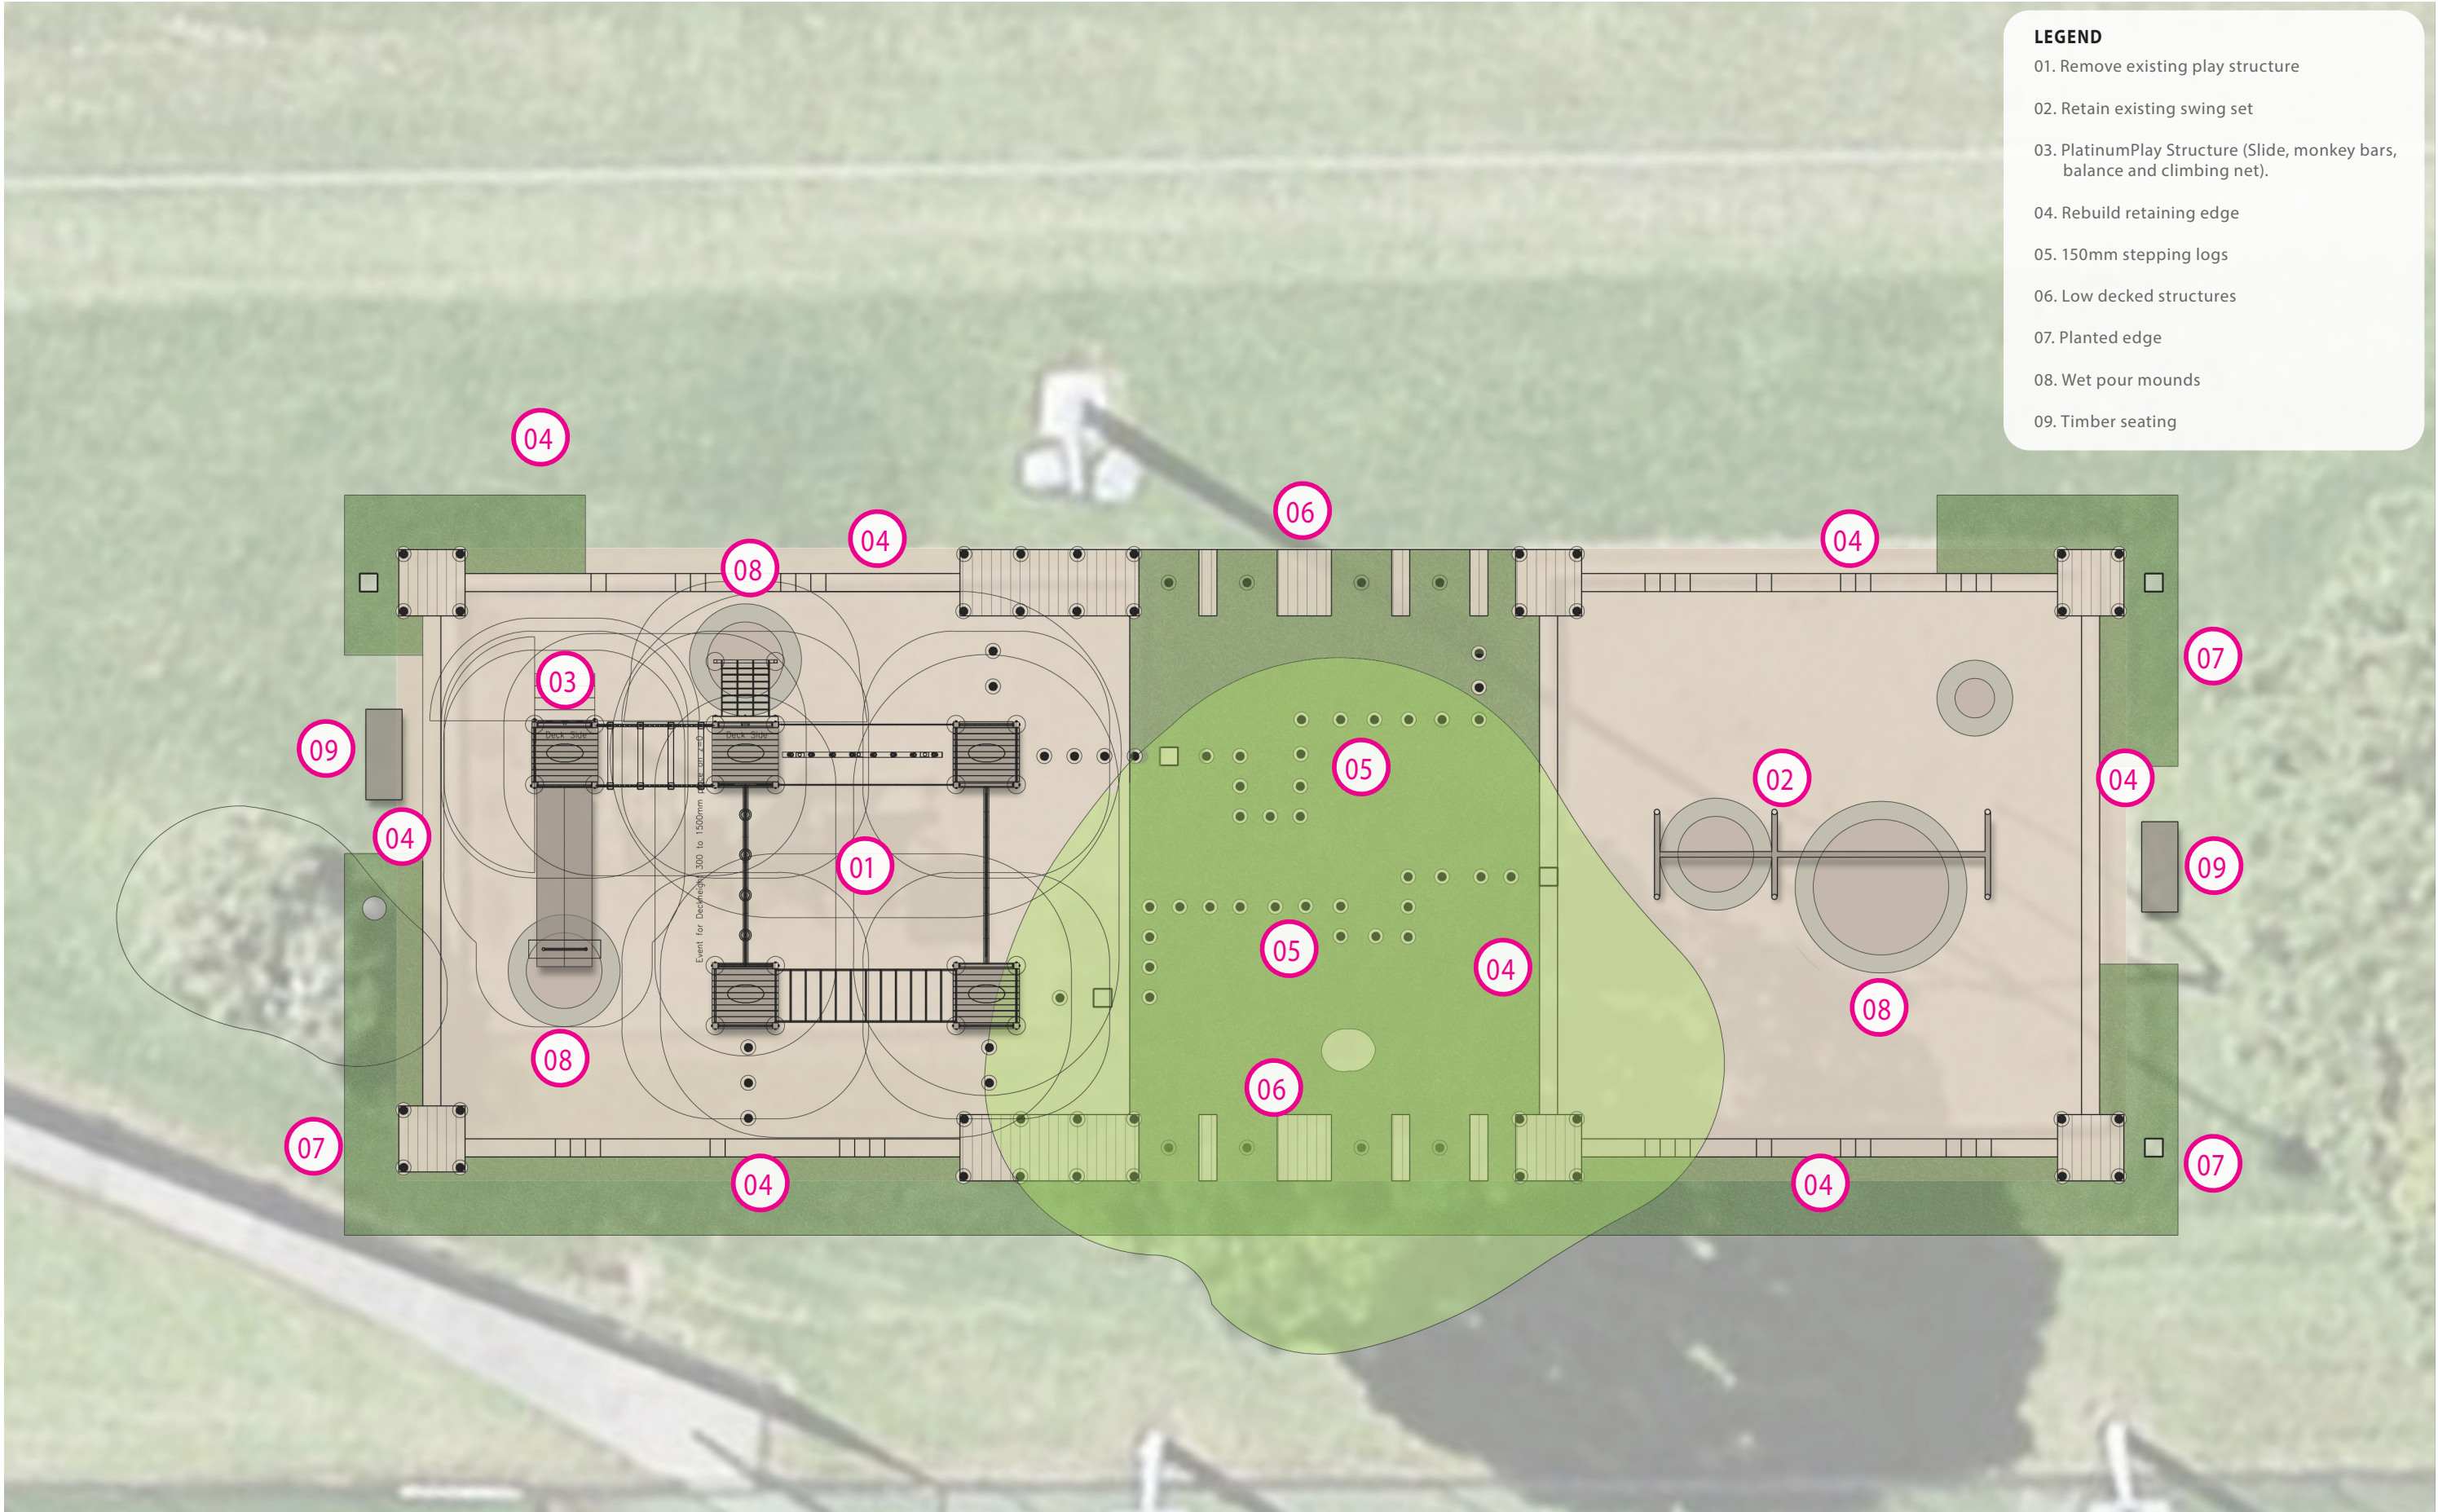

- LEGEND**
- 01. Remove existing play structure
 - 02. Retain existing swing set
 - 03. PlatinumPlay Structure (Slide, monkey bars, balance and climbing net).
 - 04. Rebuild retaining edge
 - 05. 150mm stepping logs
 - 06. Low decked structures
 - 07. Planted edge
 - 08. Wet pour mounds
 - 09. Timber seating



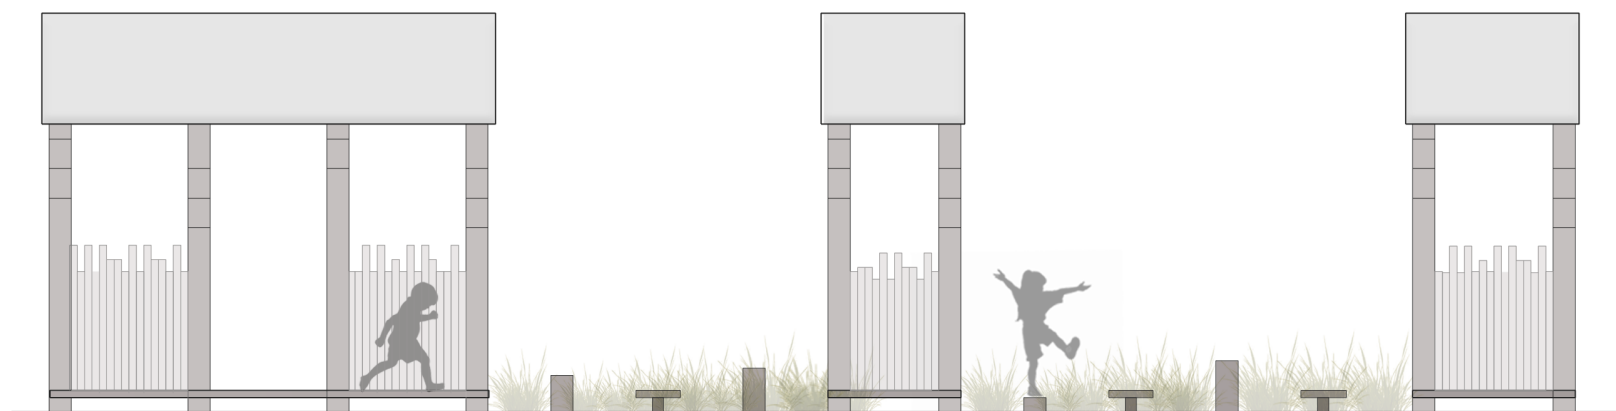


Figure 01 Deconstructed 'wharf structures'/creative play and stepping poles within planting

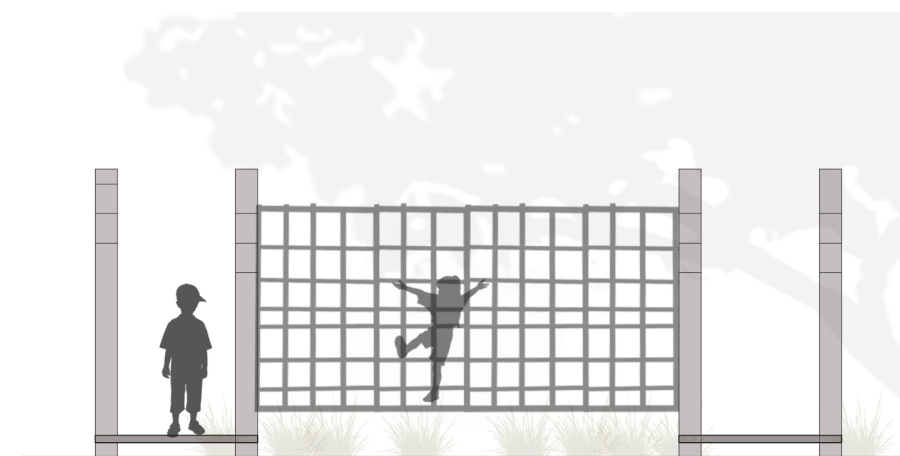


Figure 02 Climbing net between decking platforms



Figure 03 Double slide feature with wet pour mound to slide run out



Figure 04 Swing (2 x belt swing, 1 x toddler seats) and wet pour mounds beneath

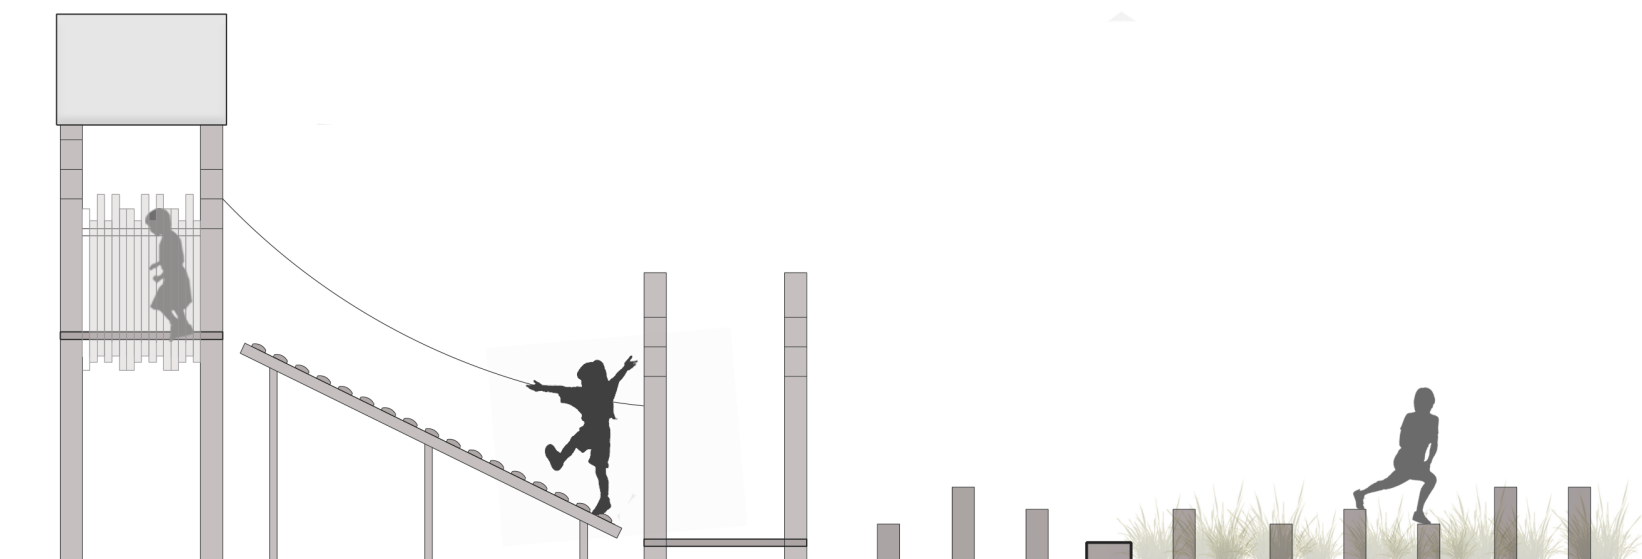


Figure 05 Inclined balancing beam between tower structure and decking platforms with connection to stepping poles and planting

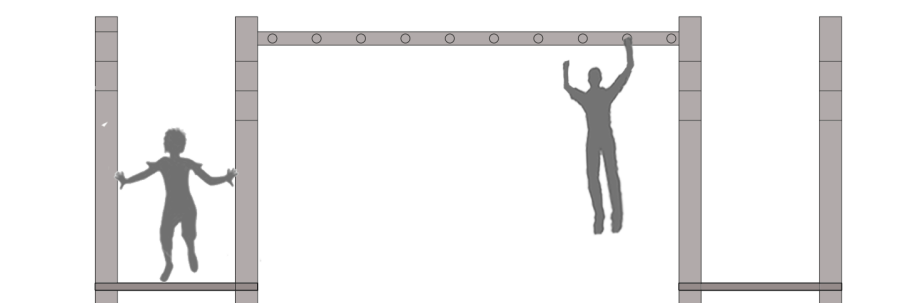


Figure 06 Monkey bars between decking platforms

Indicative proposed play module

