


ORIGINAL SIZE A1
DO NOT SCALE - IF IN DOUBT, ASK



- KEY**
- 1 NEW ASPHALT SPEED HUMP AND TRAFFIC ISLANDS
 - 2 KERB EXTENSION AND PEDESTRIAN CROSSING IMPROVEMENTS
 - 3 NEW NO STOPPING AT ALL TIMES MARKING

- LEGEND**
- ROAD MARKING
 - EXISTING NO STOPPING LINES
 - NEW NO STOPPING LINES
 - NEW KERBLINE
 - NEW ASPHALT SPEED HUMP
 - TRAFFIC ISLAND
 - GRASS
 - NEW/RECONSTRUCT FOOTPATH
 - NEW PRAM CROSSING
 - EXISTING STREET LIGHT

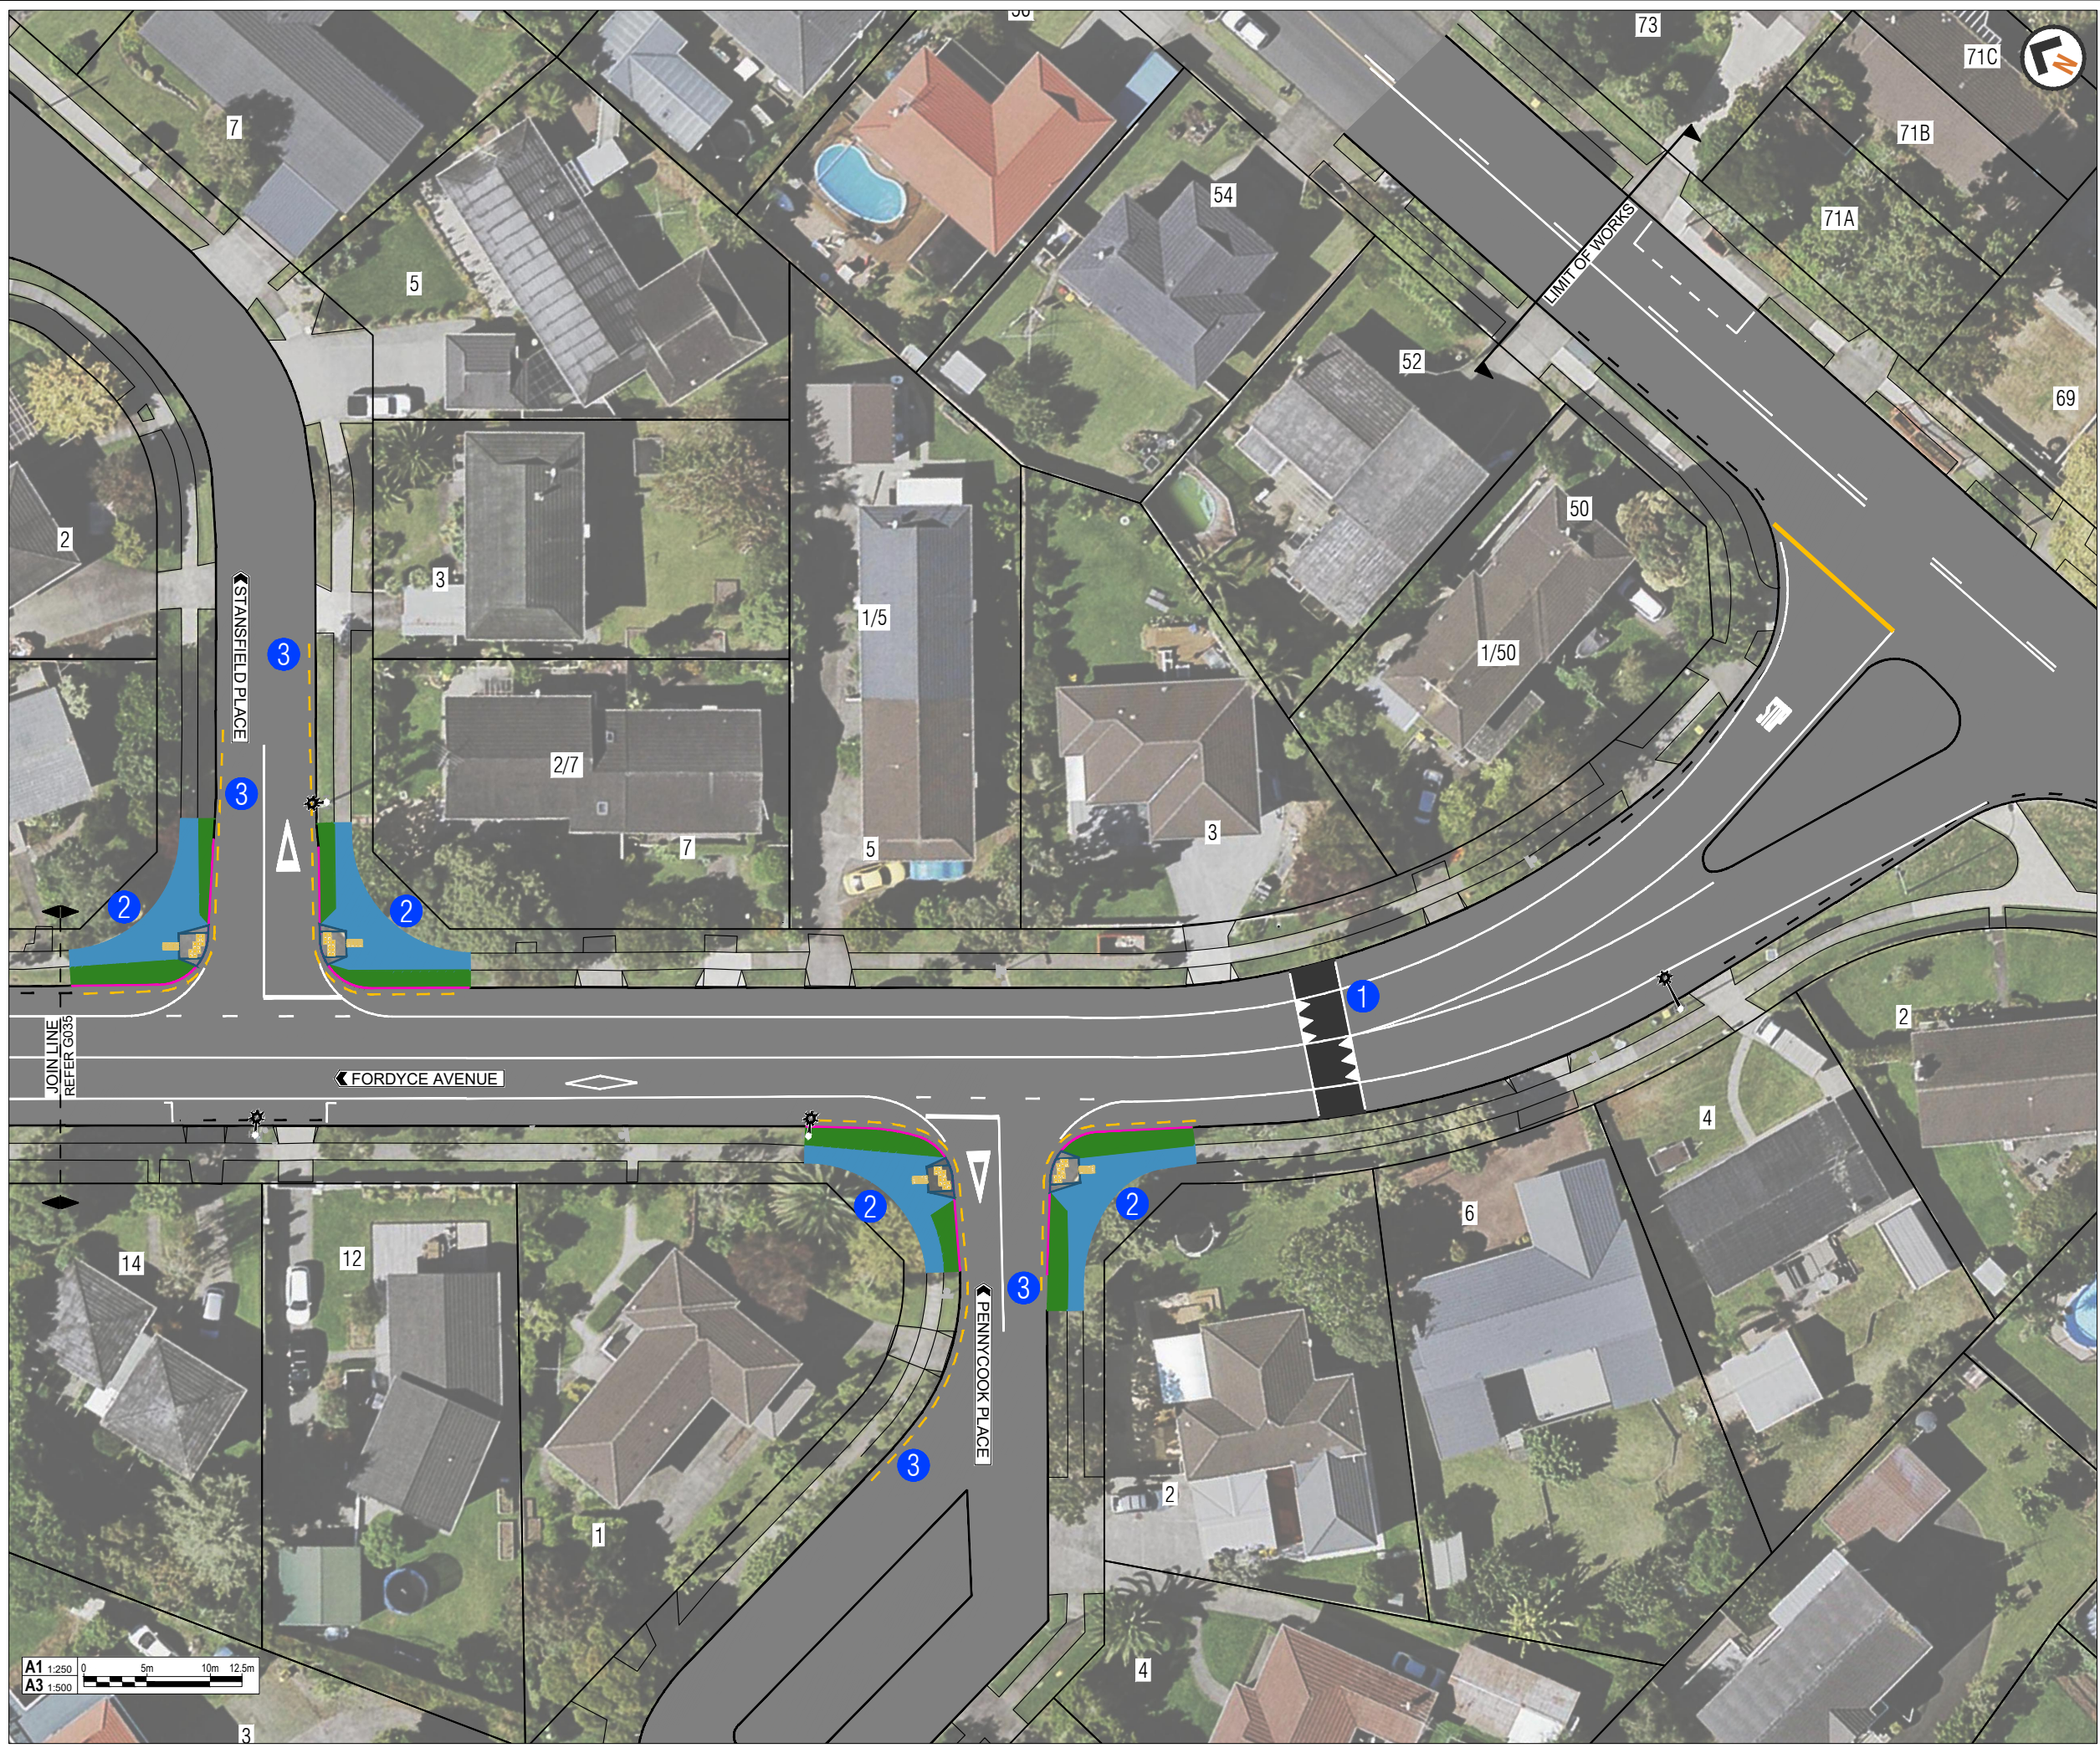

AUCKLAND TRANSPORT
SUNNYHILLS SCHOOL
SAFETY IMPROVEMENTS
SHEET 6 OF 6

FOR CONSULTATION			
16/11/2022			
A1	1:250	A3	1:500
2022-PTM-06_G036			C