


ORIGINAL SIZE A1
DO NOT SCALE - IF IN DOUBT, ASK



- KEY**
- 1 NEW ASPHALT SPEED HUMP
 - 2 RETAINED SPEED TABLE
REMARK PAINT MARKING
 - 3 TRAFFIC ISLAND
 - 4 KERB EXTENSION AND PEDESTRIAN
CROSSING IMPROVEMENTS
 - 5 NEW NO STOPPING AT ALL TIMES
MARKING

- LEGEND**
- ROAD MARKING
 - EXISTING NO STOPPING LINES
 - NEW NO STOPPING LINES
 - NEW KERBLINE
 - NEW ASPHALT SPEED HUMP
 - EXISTING RAISED CROSSING
 - TRAFFIC ISLAND
 - GRASS
 - NEW/RECONSTRUCT FOOTPATH
 - NEW PRAM CROSSING
 - EXISTING STREET LIGHT

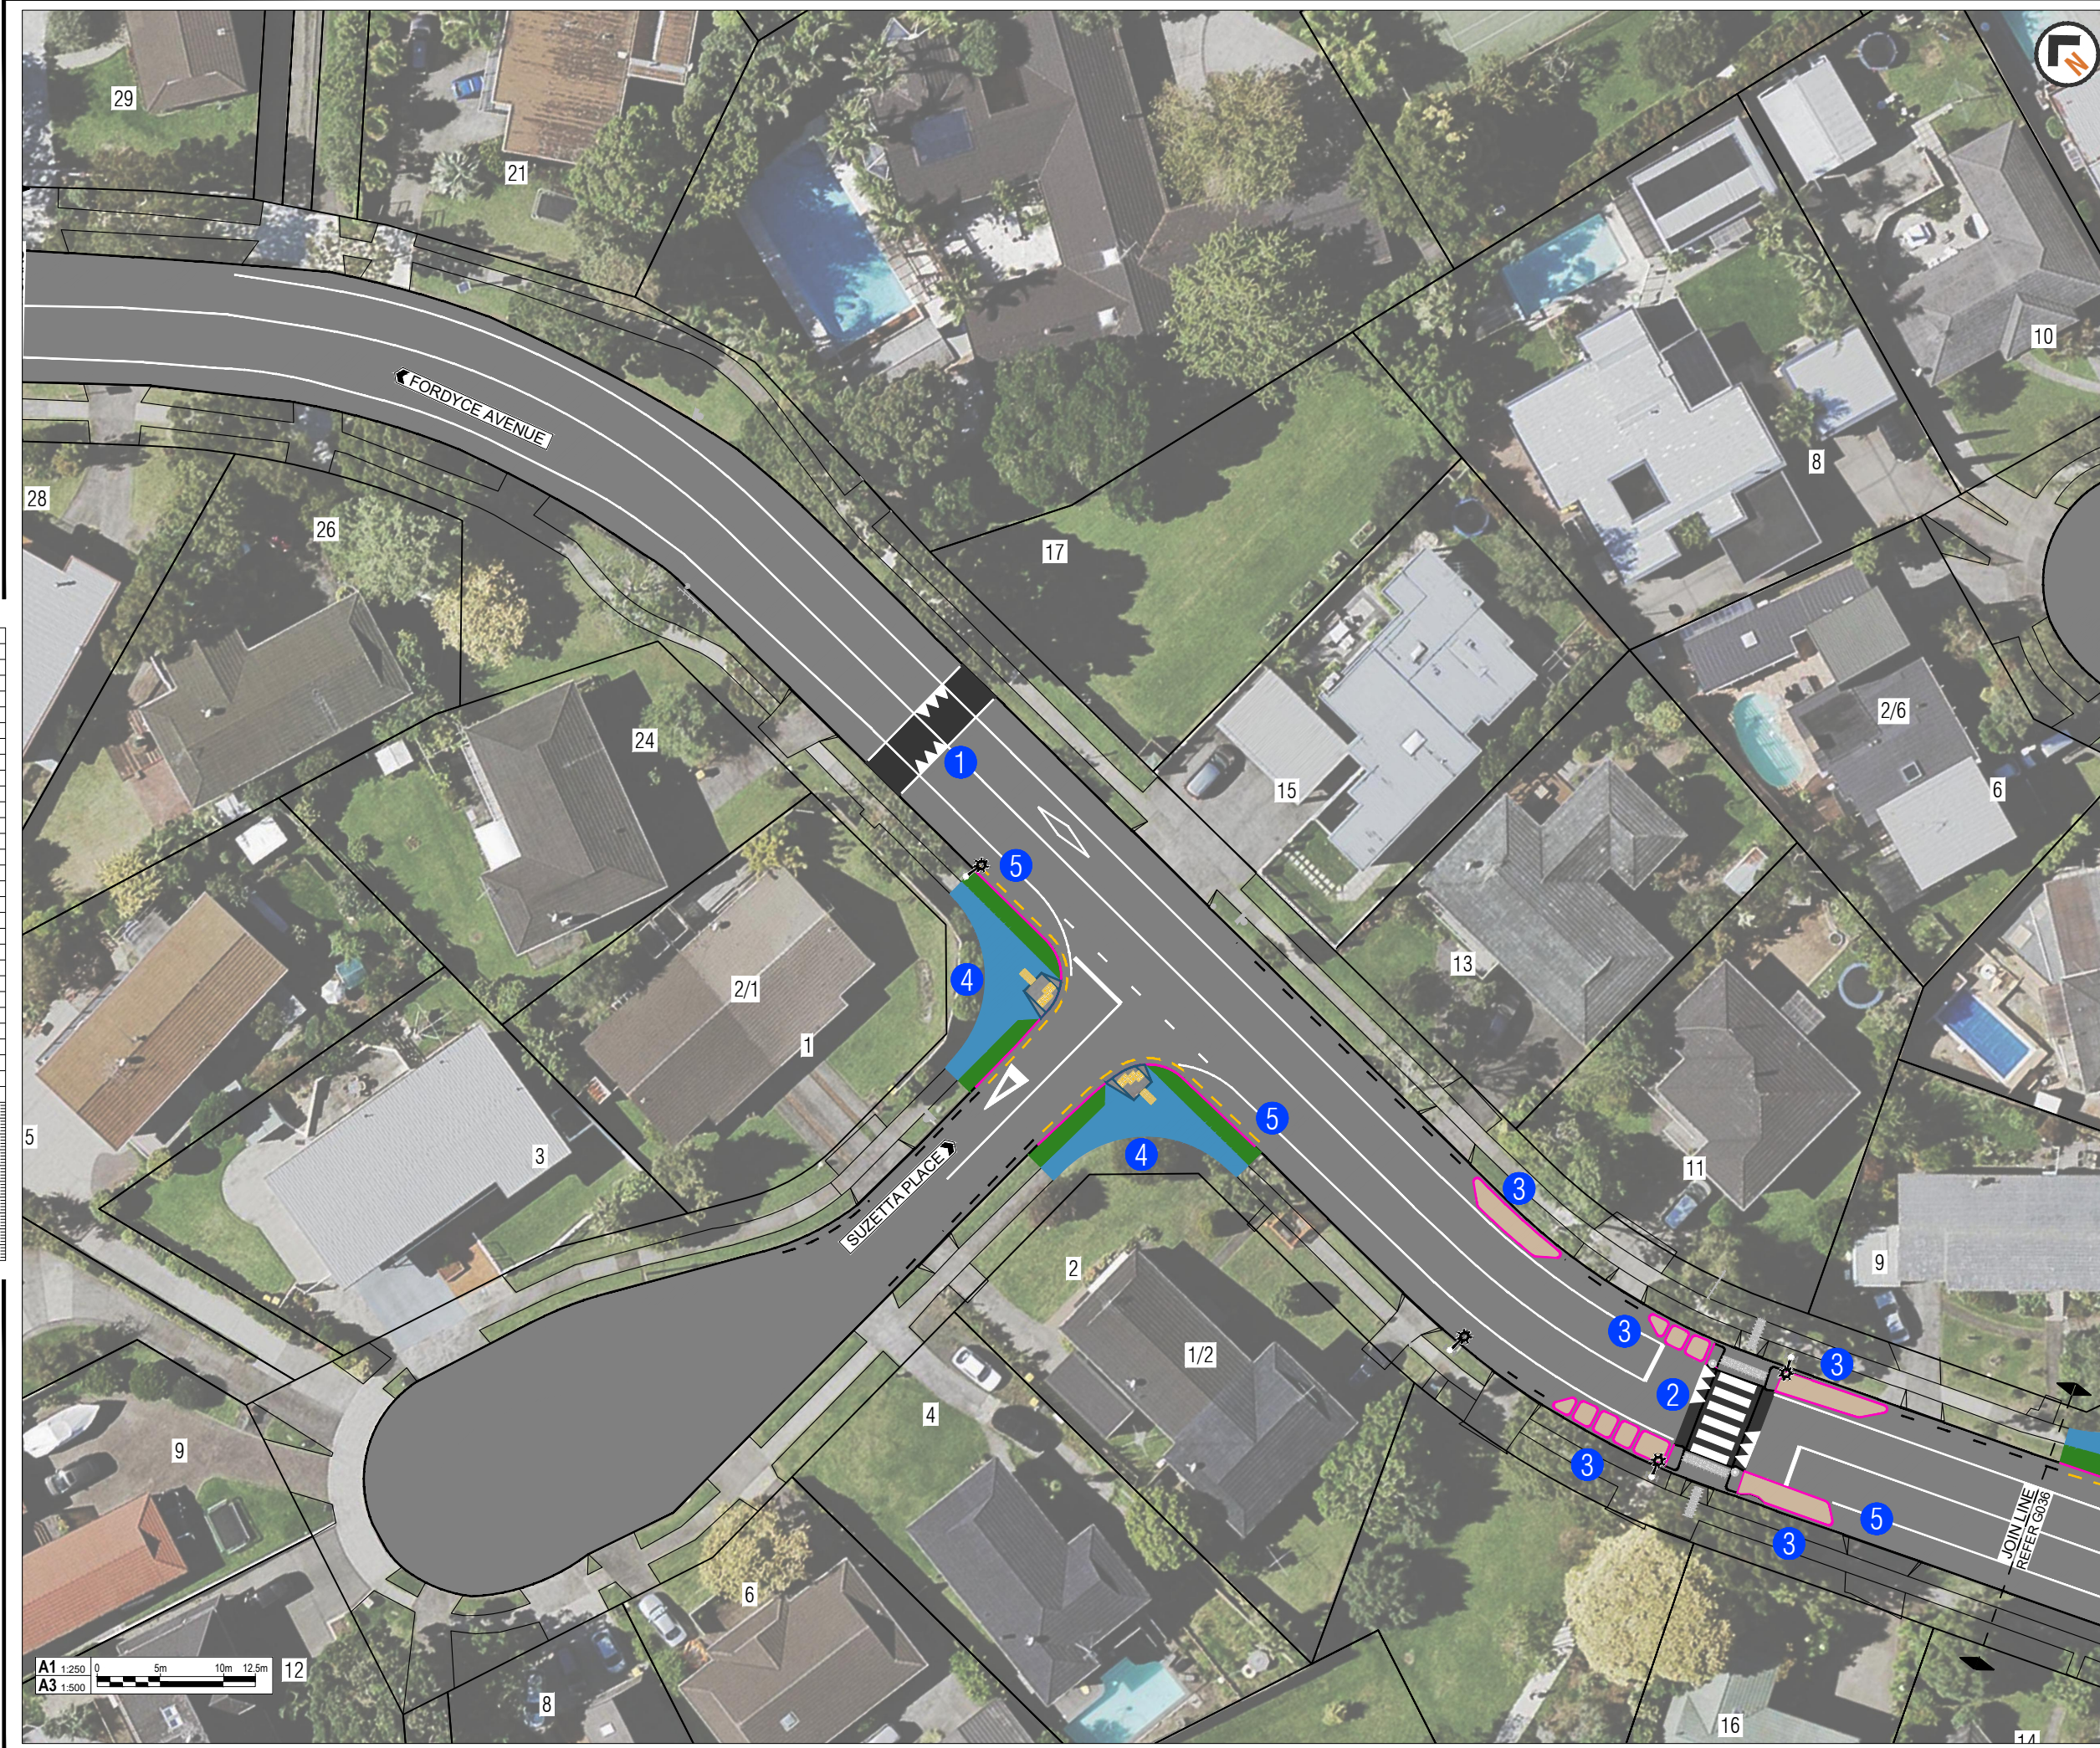

AUCKLAND TRANSPORT
SUNNYHILLS SCHOOL
SAFETY IMPROVEMENTS
SHEET 5 OF 6

Status Stamp	FOR CONSULTATION			
Date Stamp	16/11/2022			
A1 Scale	1:250	A3 Scale	1:500	
Drawing No.	2022-PTM-06_G035			Rev. C