


ORIGINAL SIZE A1
0 10 20 30 40 50 60 70 80 90 100 150 200mm
DO NOT SCALE - IF IN DOUBT, ASK



LEGEND:	
	EXISTING KERB
	NEW KERB
	EXISTING ROAD MARKING
	NEW ROAD MARKING
	NEW BROKEN YELLOW LINES
	DRIVEWAY REINSTATEMENT
	NEW GRATE
	NEW RAISED ISLAND
	NEW GRASS BERM
	NEW PRAM RAMP
	NEW SIGN
	NEW STREETLIGHT
	NEW FOOTPATH
	NEW SPEED TABLE

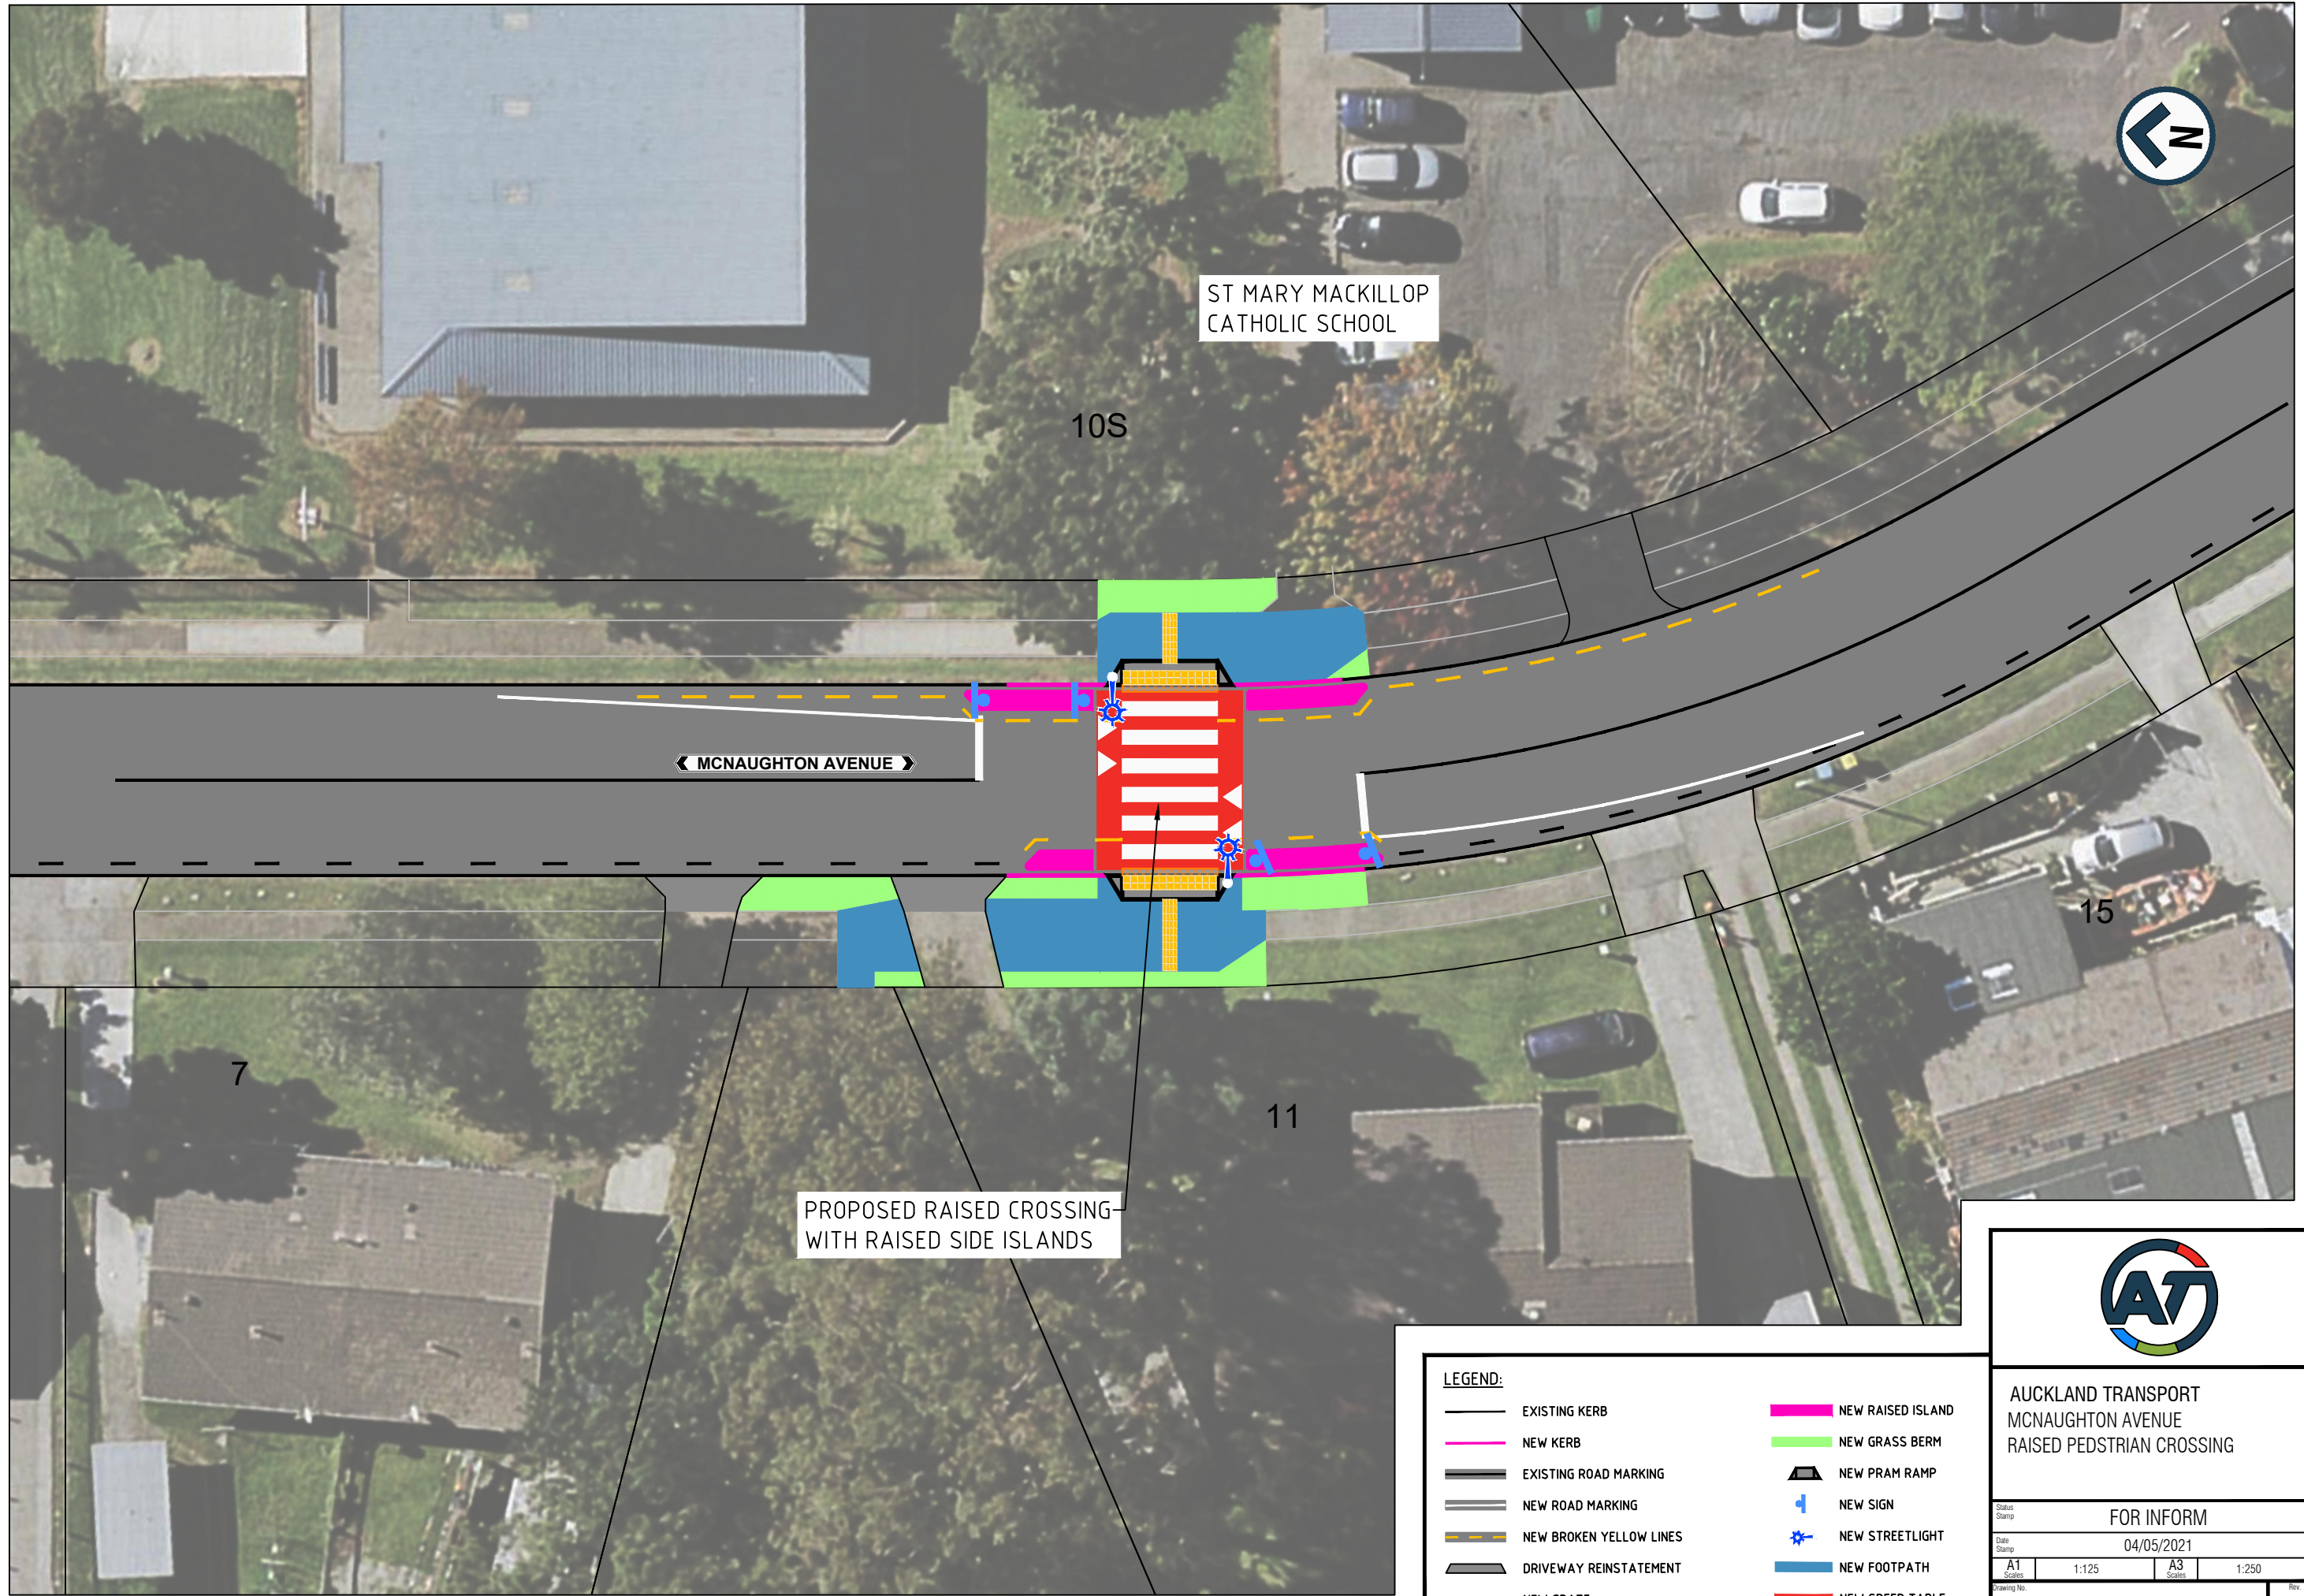

AUCKLAND TRANSPORT
MCNAUGHTON AVENUE
RAISED PEDSTRIAN CROSSING

FOR INFORM			
Date Stamp 04/05/2021			
A1 Scale	1:125	A3 Scale	1:250
Drawing No. PAGE 1 OF 1			Rev. A