DO NOT SCALE - IF IN DOUBT, ASK

200mm 150 100 90 80 70 60 50 40 30 20 10 0

ORIGINAL SIZE A1



Auckland Council

AUCKLAND TRANSPORT
FIRST AND FINAL LEG SOUTH PACKAGE
HILL ROAD CORRIDOR INVESTIGATION

Status Stamp	PUBLIC ENGAGEMENT
Date Stamp	23/11/2026
A1 Scales	-
A3 Scales	-
Drawing No.	AT-2025-036-04-G030
Rev.	A

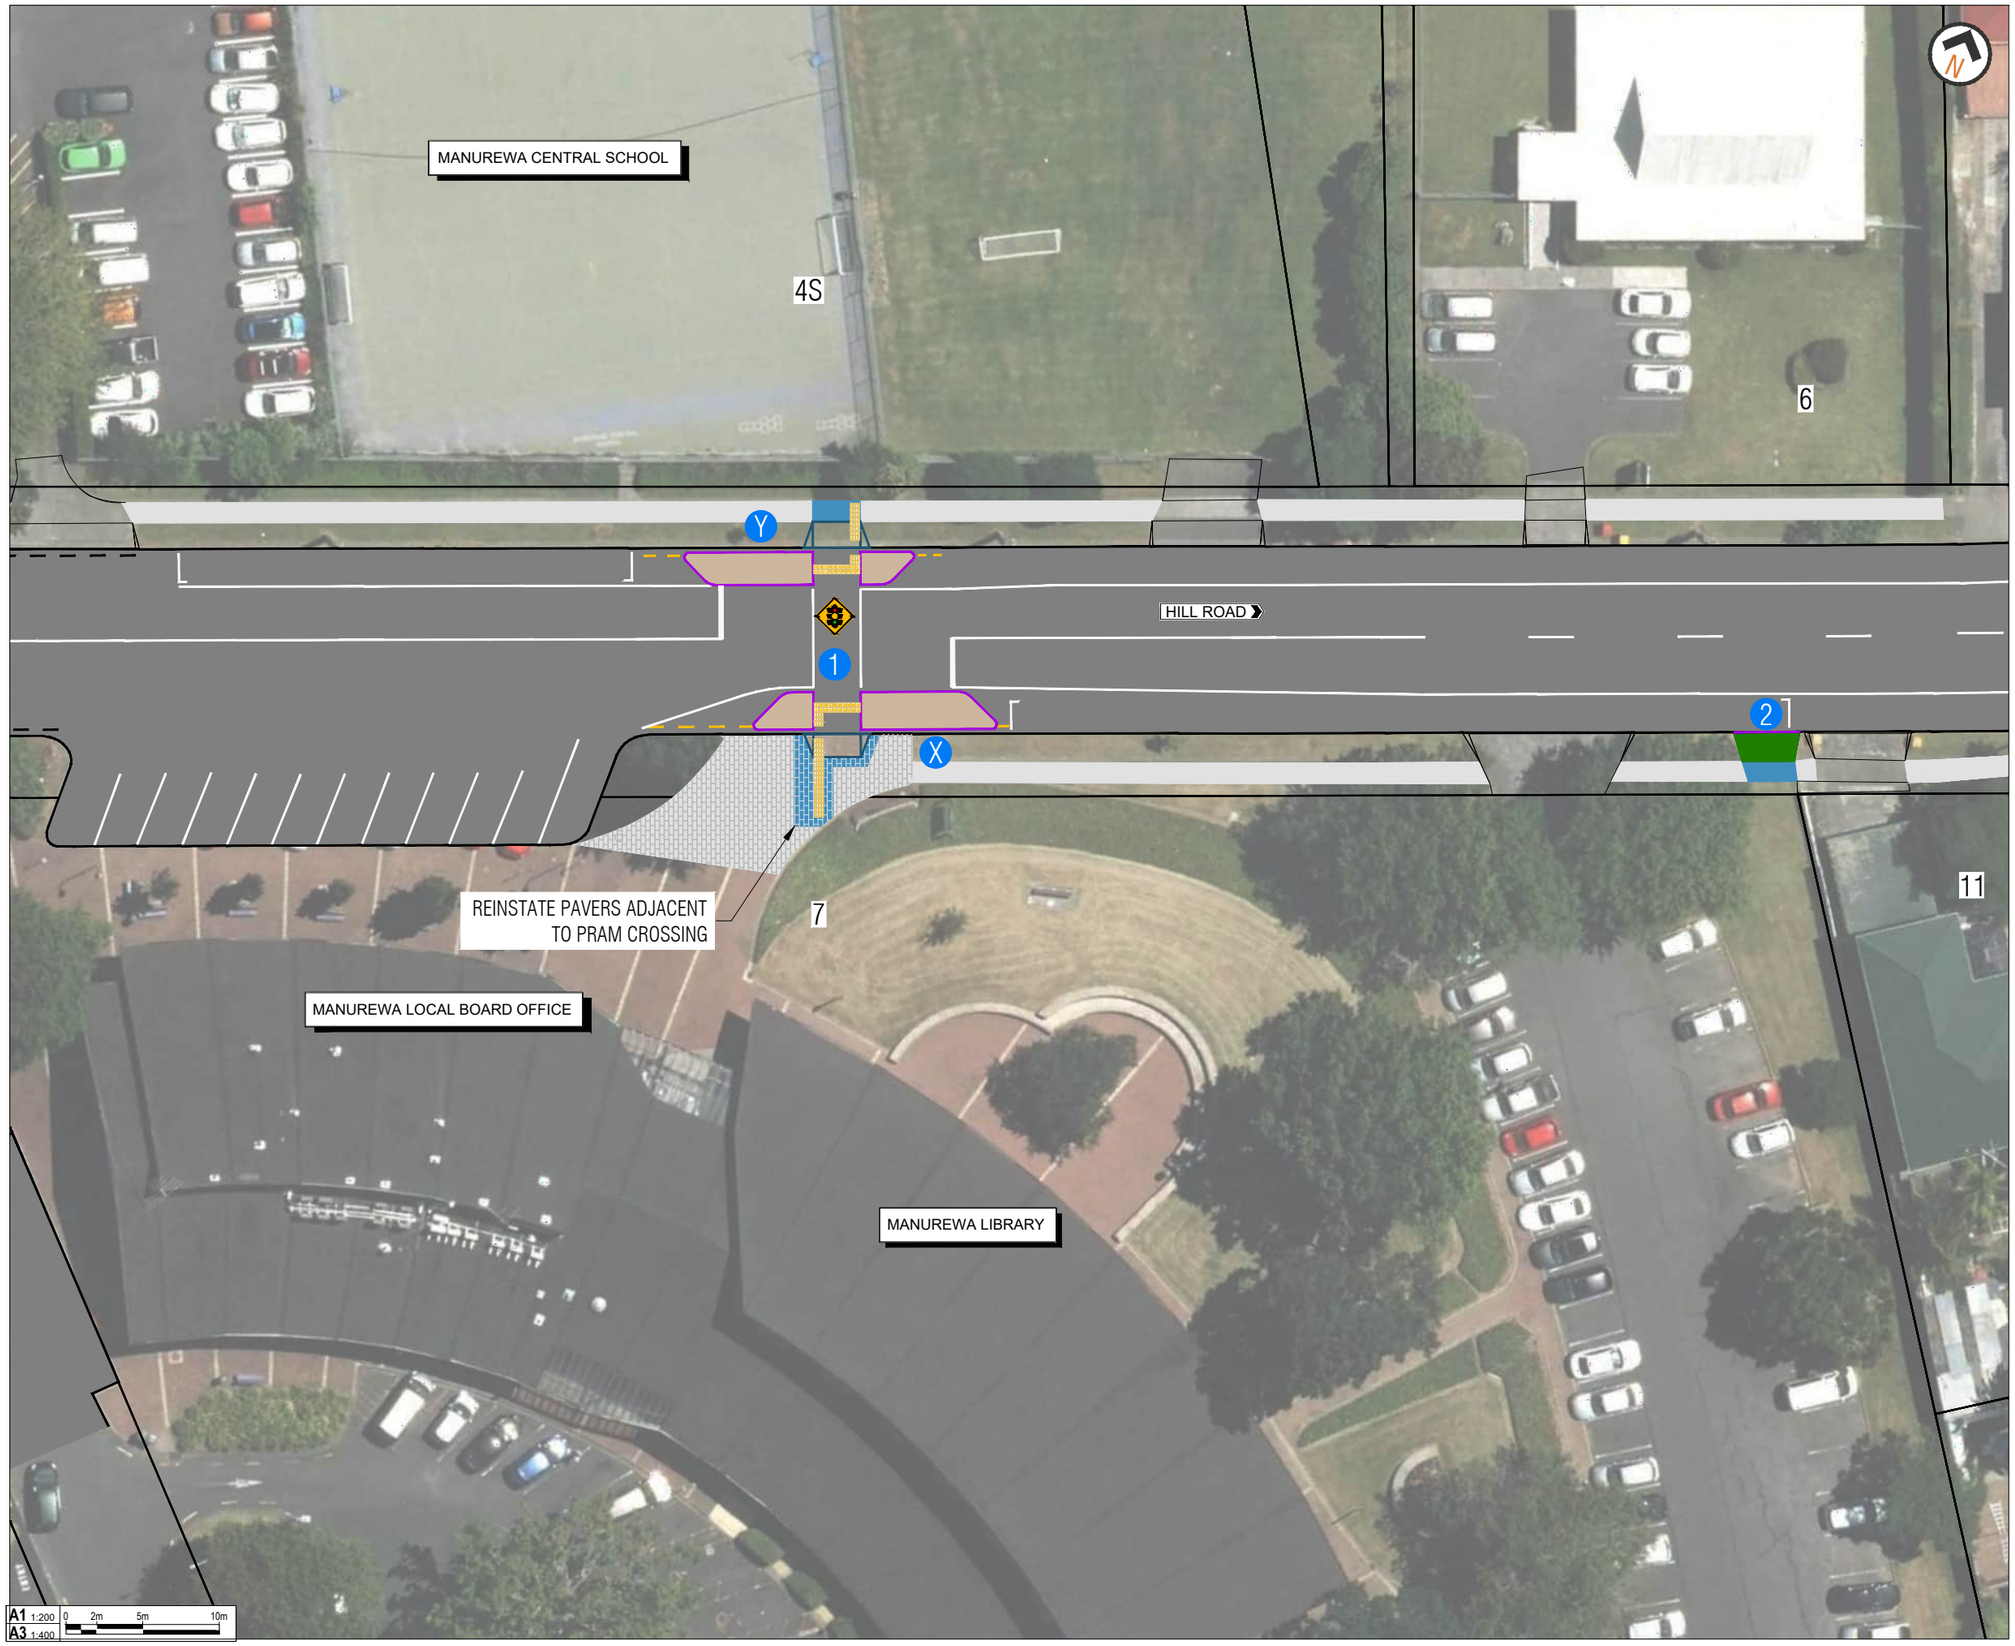

LEGEND

- ROAD MARKING
- EXISTING NO STOPPING LINES
- NEW NO STOPPING LINES
- NEW KERBLINE
- NEW TRAFFIC ISLAND
- GRASS
- RECONSTRUCT FOOTPATH
- RECONSTRUCT PAVER
- EXISTING FOOTPATH
- EXISTING PAVER FOOTPATH
- NEW PRAM CROSSING
- EXISTING VEHICLE CROSSING
- NEW TACTILE PAVERS

KEY

1. INSTALLATION OF A PEDESTRIAN CROSSING
2. REINSTATE REDUNDANT VEHICLE CROSSING WITH KERB AND BERM
X. REMOVAL OF TWO PARKING SPACES
Y. REMOVAL OF THREE PARKING SPACES

Auckland Council

AUCKLAND TRANSPORT
FIRST AND FINAL LEG SOUTH PACKAGE
HILL ROAD CORRIDOR INVESTIGATION
SHEET 1 OF 2

Status Stamp	PUBLIC ENGAGEMENT		
Date Stamp	23/11/2026		
A1 Scales	1:200	A3 Scales	1:400
Drawing No. AT-2025-036-04-G031		Rev. A	

DO NOT SCALE - IF IN DOUBT, ASK

ORIGINAL SIZE A1

DO NOT SCALE - IF IN DOUBT, ASK

ORIGINAL SIZE A1

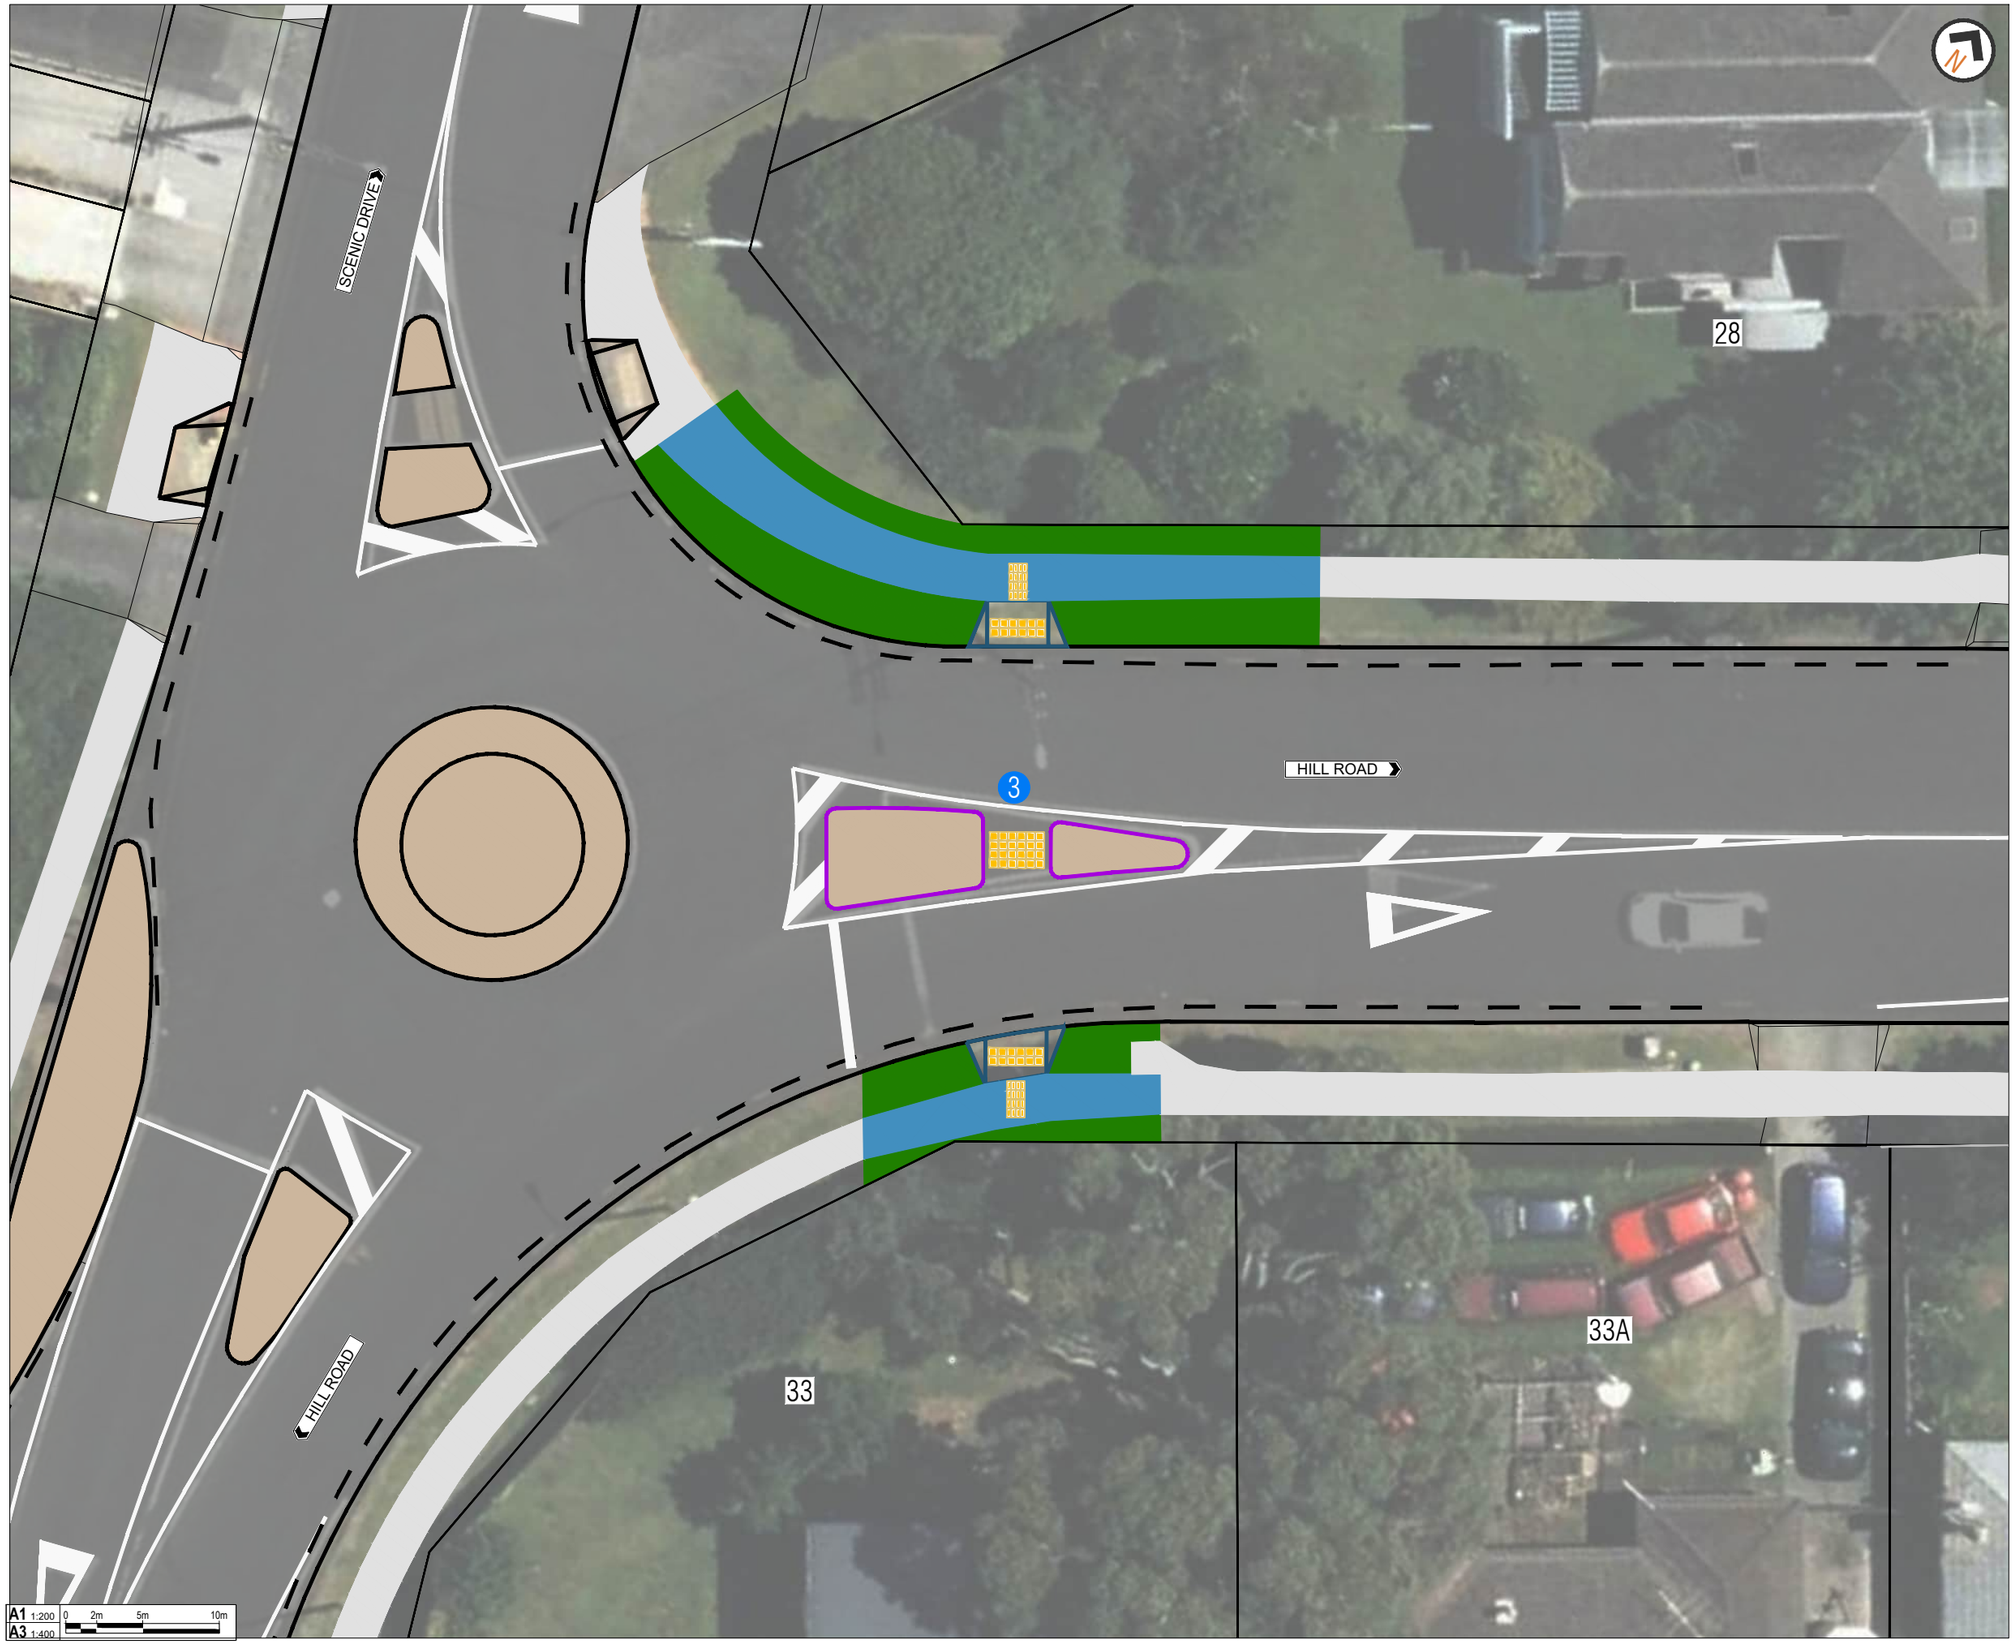

A1 1:200
A3 1:400
0 2m 5m 10m

LEGEND

- ROAD MARKING
- EXISTING NO STOPPING LINES
- NEW NO STOPPING LINES
- EXISTING TRAFFIC ISLAND
- NEW TRAFFIC ISLAND
- GRASS
- RECONSTRUCT FOOTPATH
- EXISTING FOOTPATH
- EXISTING PRAM CROSSING
- NEW PRAM CROSSING
- EXISTING VEHICLE CROSSING
- NEW TACTILE PAVERS

KEY

3 NEW PEDESTRIAN REFUGE CROSSING

Auckland Council

AUCKLAND TRANSPORT
FIRST AND FINAL LEG SOUTH PACKAGE
HILL ROAD CORRIDOR INVESTIGATION
SHEET 2 OF 2

Status Stamp	PUBLIC ENGAGEMENT
Date Stamp	23/11/2026
A1 Scales	1:100
A3 Scales	1:200
Drawing No.	AT-2025-036-04-G032
Rev.	A