


ORIGINAL SIZE A1 0 10 20 30 40 50 60 70 80 90 100 150 200m DO NOT SCALE - IF IN DOUBT, ASK



AUCKLAND TRANSPORT
BIRKDALE SCHOOL SAFETY IMPROVEMENTS
OVERALL LAYOUT PLAN

Status Stamp	FOR CONSULTATION		
Date Stamp	14/03/2023		
A1 Scale	-	A3 Scale	-
Drawing No.	2022-PTM-07_G030		Rev. C

A1 1:250	0 5m 10m 12.5m
A3 1:500	

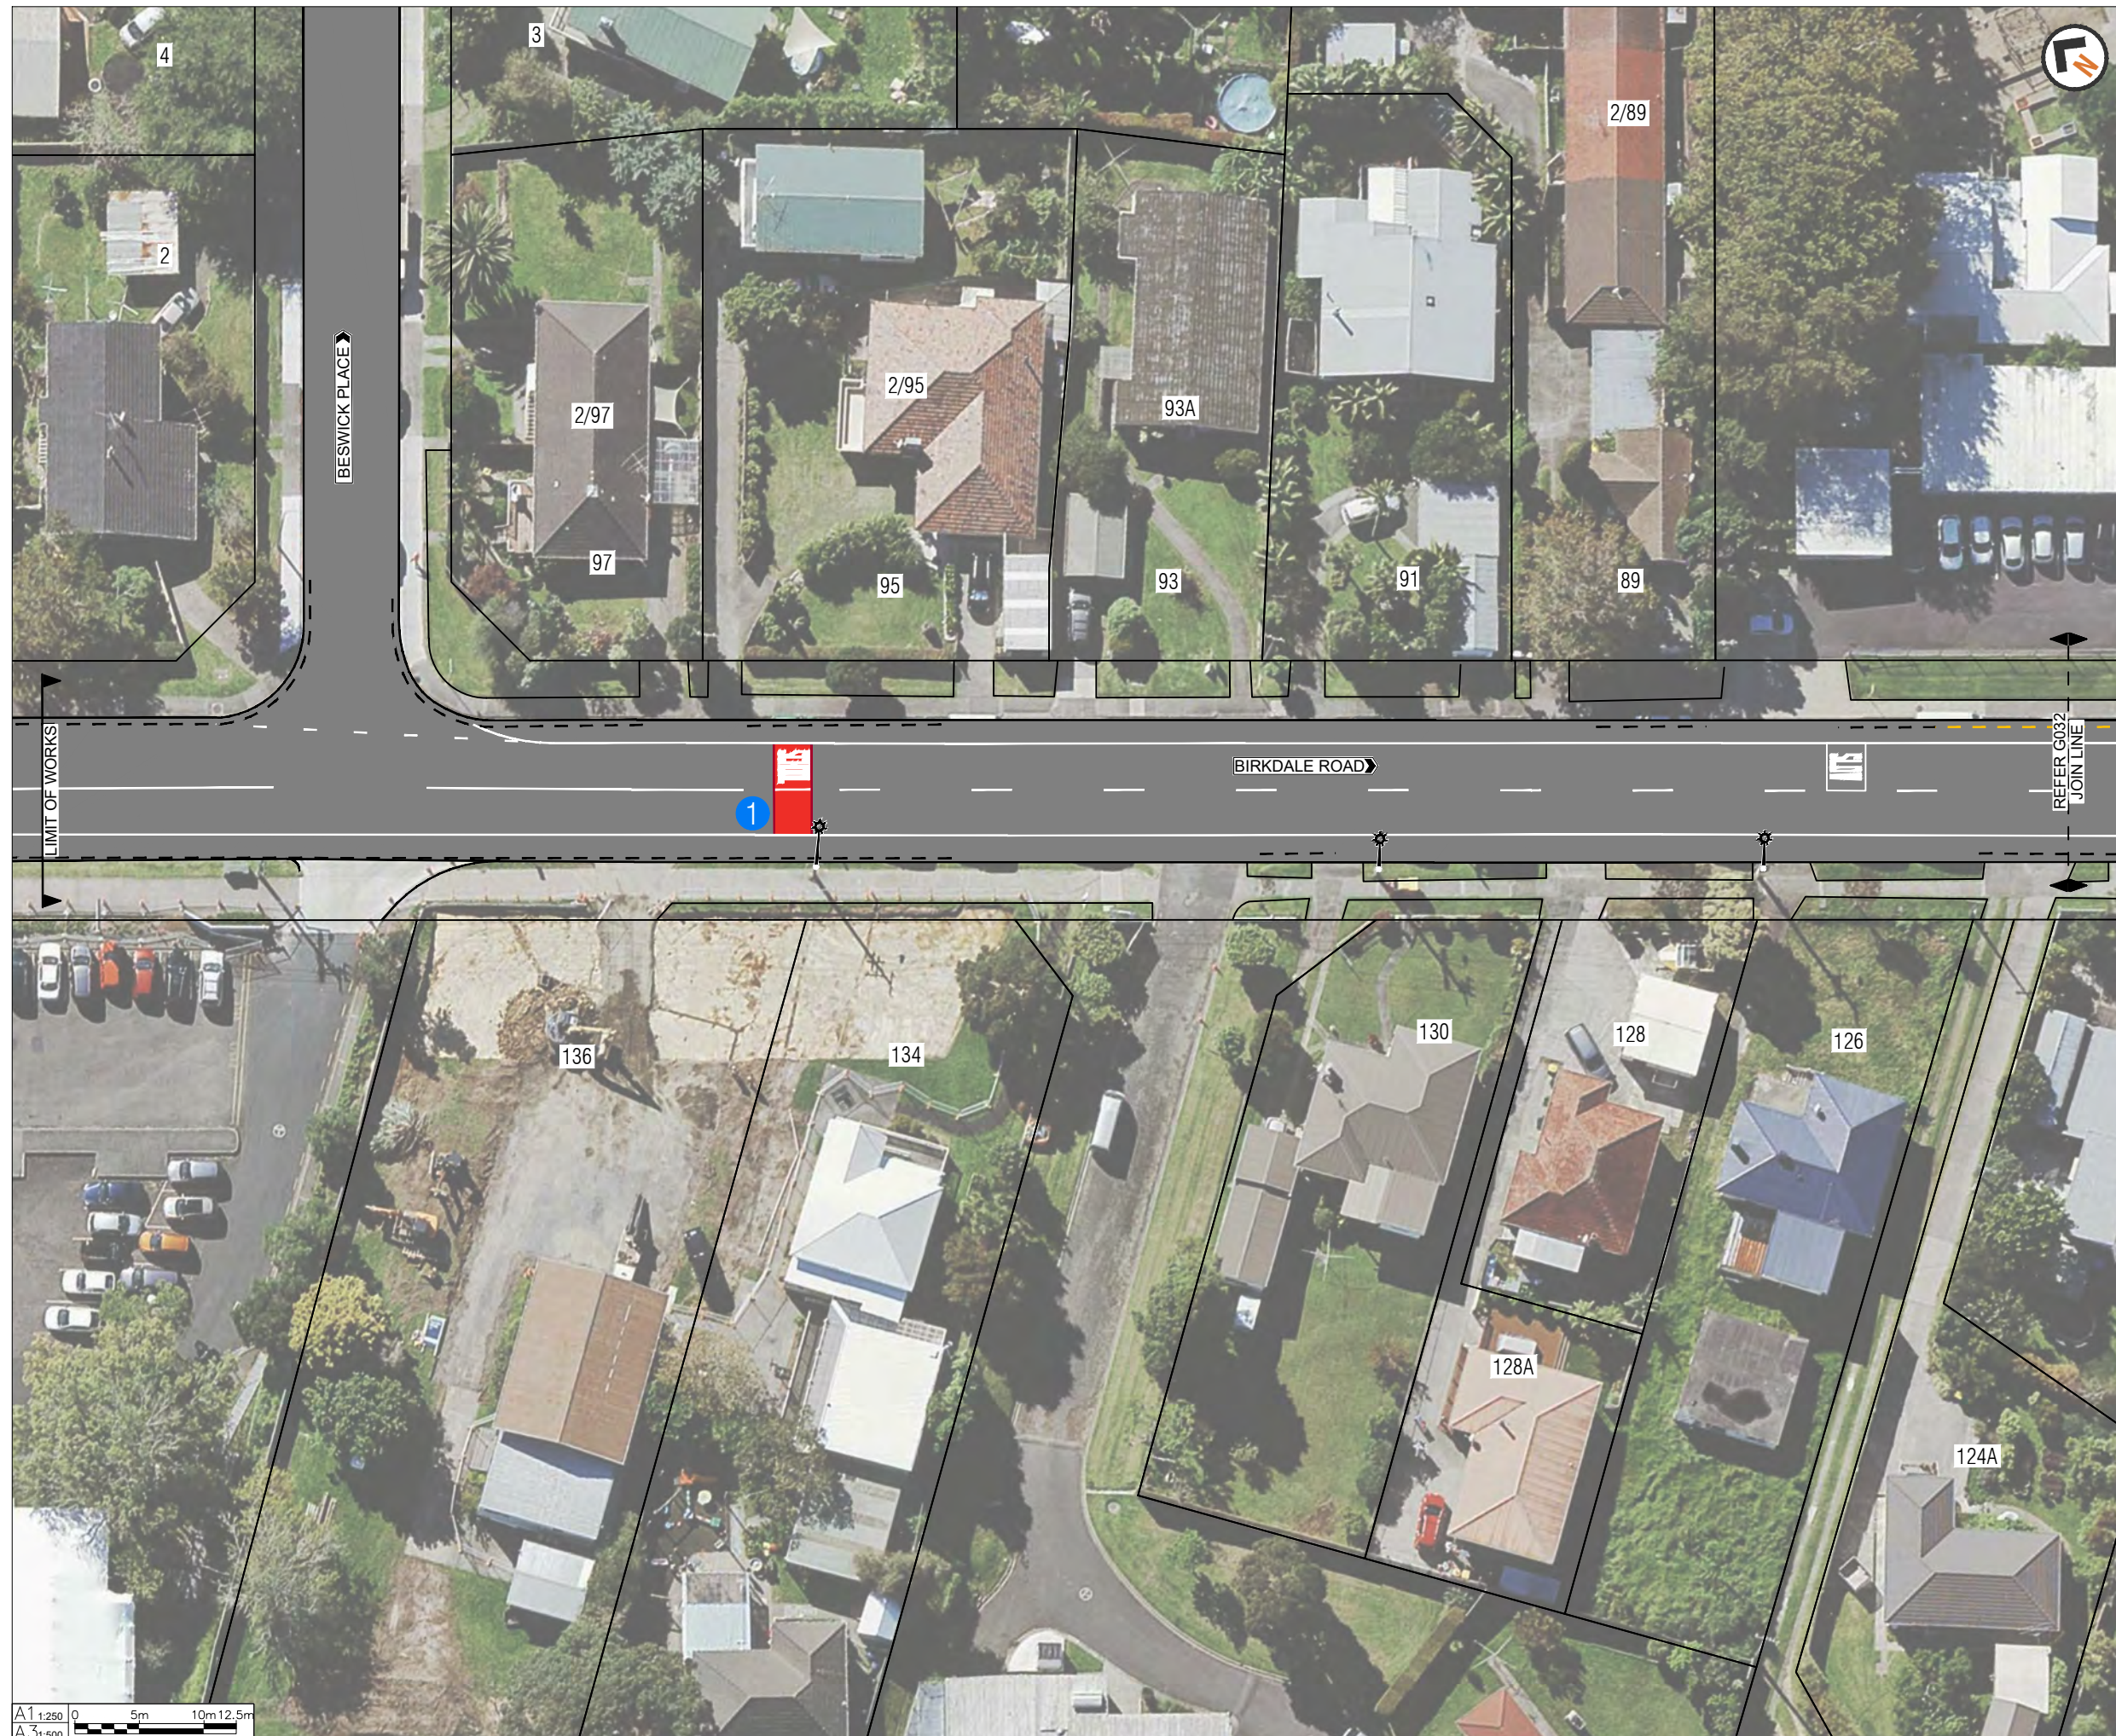

- KEY**
- 1 NEW RED SURFACING
 - 2 TRAFFIC ISLAND
 - 3 NEW FOOTPATH
 - 4 NEW NO STOPPING AT ALL TIMES MARKING
 - 5 NEW PEDESTRIAN CROSSING ON A RAISED PLATFORM
 - 6 NEW ASPHALT SPEED HUMP
 - 7 RELOCATE / UPGRADE BUS STOP

- ## LEGEND
- | | |
|---|---|
|  | ROAD MARKING |
|  | EXISTING NO STOPPING LINES |
|  | NEW NO STOPPING LINES |
|  | BUS STOP / NO STOPPING LINES
TO BE REMOVED / RELOCATED |
|  | NEW KERBLINE |
|  | NEW TRAFFIC ISLAND |
|  | NEW FOOTPATH |
|  | NEW BUS SHELTER |
|  | NEW VEHICLE CROSSING |
|  | GRASS |
|  | NEW PEDESTRIAN CROSSING |
|  | NEW RED SURFACING |
|  | NEW ASPHALT SPEED HUMP |
|  | NEW PRAM CROSSING |
|  | NEW TACTILE PAVERS |
|  | |
|  | EXISTING STREET LIGHT |
|  | EXISTING TREE |



AUCKLAND TRANSPORT
BIRKDALE SCHOOL SAFETY IMPROVEMENTS
SHEET 1 OF 5

Status Stamp ~~FOR CONSULTATION~~

Date Stamp 14/03/2023

A1	1:250	A3	1:500
----	-------	----	-------

Scales	1:1000	Scales	
Drawing No. 2022-PTM-07 G031			

1

ORIGINAL SIZE A1
DO NOT SCALE - IF IN DOUBT, ASK




- KEY
- 1 NEW RED SURFACING
 - 2 TRAFFIC ISLAND
 - 3 NEW FOOTPATH
 - 4 NEW NO STOPPING AT ALL TIMES MARKING
 - 5 NEW PEDESTRIAN CROSSING ON A RAISED PLATFORM
 - 6 NEW ASPHALT SPEED HUMP
 - 7 RELOCATE / UPGRADE BUS STOP

- LEGEND
- ROAD MARKING
 - EXISTING NO STOPPING LINES
 - NEW NO STOPPING LINES
 - BUS STOP / NO STOPPING LINES TO BE REMOVED / RELOCATED
 - NEW KERBLINE
 - NEW TRAFFIC ISLAND
 - NEW FOOTPATH
 - NEW BUS SHELTER
 - NEW VEHICLE CROSSING
 - GRASS
 - NEW PEDESTRIAN CROSSING
 - NEW RED SURFACING
 - NEW ASPHALT SPEED HUMP
 - NEW PRAM CROSSING
 - NEW TACTILE PAVERS
 - EXISTING STREET LIGHT
 - EXISTING TREE



AUCKLAND TRANSPORT
BIRKDALE SCHOOL SAFETY IMPROVEMENTS
SHEET 2 OF 5

Status Stamp	FOR CONSULTATION			
Date Stamp	14/03/2023			
A1 Scale	1:250	A3 Scale	1:500	
Drawing No.	2022-PTM-07_G032			Rev. C

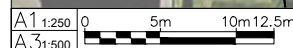

AUCKLAND TRANSPORT
BIRKDALE SCHOOL SAFETY IMPROVEMENTS
SHEET 3 OF 5

Status Stamp ~~FOR CONSULTATION~~


Date Stamp	14/03/2023
------------	------------

A1 Cooler	1:250	A3 Cooler	1:500
--------------	-------	--------------	-------

2022-PTM-07 G033

1

ORIGINAL SIZE A1
DO NOT SCALE - IF IN DOUBT, ASK

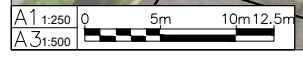

- KEY
- 1 NEW RED SURFACING
 - 2 TRAFFIC ISLAND
 - 3 NEW FOOTPATH
 - 4 NEW NO STOPPING AT ALL TIMES MARKING
 - 5 NEW PEDESTRIAN CROSSING ON A RAISED PLATFORM
 - 6 NEW ASPHALT SPEED HUMP
 - 7 RELOCATE / UPGRADE BUS STOP

- LEGEND
- ROAD MARKING
 - EXISTING NO STOPPING LINES
 - NEW NO STOPPING LINES
 - BUS STOP / NO STOPPING LINES TO BE REMOVED / RELOCATED
 - NEW KERBLINE
 - NEW TRAFFIC ISLAND
 - NEW FOOTPATH
 - NEW BUS SHELTER
 - NEW VEHICLE CROSSING
 - GRASS
 - NEW PEDESTRIAN CROSSING
 - NEW RED SURFACING
 - NEW ASPHALT SPEED HUMP
 - NEW PRAM CROSSING
 - NEW TACTILE PAVERS
 - EXISTING STREET LIGHT
 - EXISTING TREE



AUCKLAND TRANSPORT
BIRKDALE SCHOOL SAFETY IMPROVEMENTS
SHEET 4 OF 5

Status Stamp	FOR CONSULTATION			
Date Stamp	14/03/2023			
A1 Scale	1:250	A3 Scale	1:500	
Drawing No.	2022-PTM-07_G034			Rev.
				B

ORIGINAL SIZE A1
DO NOT SCALE - IF IN DOUBT, ASK



- KEY
- 1 NEW RED SURFACING
 - 2 TRAFFIC ISLAND
 - 3 NEW FOOTPATH
 - 4 NEW NO STOPPING AT ALL TIMES MARKING
 - 5 NEW PEDESTRIAN CROSSING ON A RAISED PLATFORM
 - 6 NEW ASPHALT SPEED HUMP
 - 7 RELOCATE / UPGRADE BUS STOP

- LEGEND
- ROAD MARKING
 - EXISTING NO STOPPING LINES
 - NEW NO STOPPING LINES
 - BUS STOP / NO STOPPING LINES TO BE REMOVED / RELOCATED
 - NEW KERBLINE
 - NEW TRAFFIC ISLAND
 - NEW FOOTPATH
 - NEW BUS SHELTER
 - NEW VEHICLE CROSSING
 - GRASS
 - NEW PEDESTRIAN CROSSING
 - NEW RED SURFACING
 - NEW ASPHALT SPEED HUMP
 - NEW PRAM CROSSING
 - NEW TACTILE PAVERS
 - EXISTING STREET LIGHT
 - EXISTING TREE



AUCKLAND TRANSPORT
BIRKDALE SCHOOL SAFETY IMPROVEMENTS
SHEET 5 OF 5

Status Stamp	FOR CONSULTATION		
Date Stamp	14/03/2023		
A1 Scale	1:250	A3 Scale	1:500
Drawing No.	2022-PTM-07_G035		Rev. C