SHEPHERDS PARK PLAYSPACE


BEACH HAVEN, AUCKLAND

bespoke
LANDSCAPE ARCHITECTS

Auckland Council
Te Kaunihera o Tāmaki Makaurau

SCHEMATIC CONCEPT DESIGN

SEPTEMBER 2024

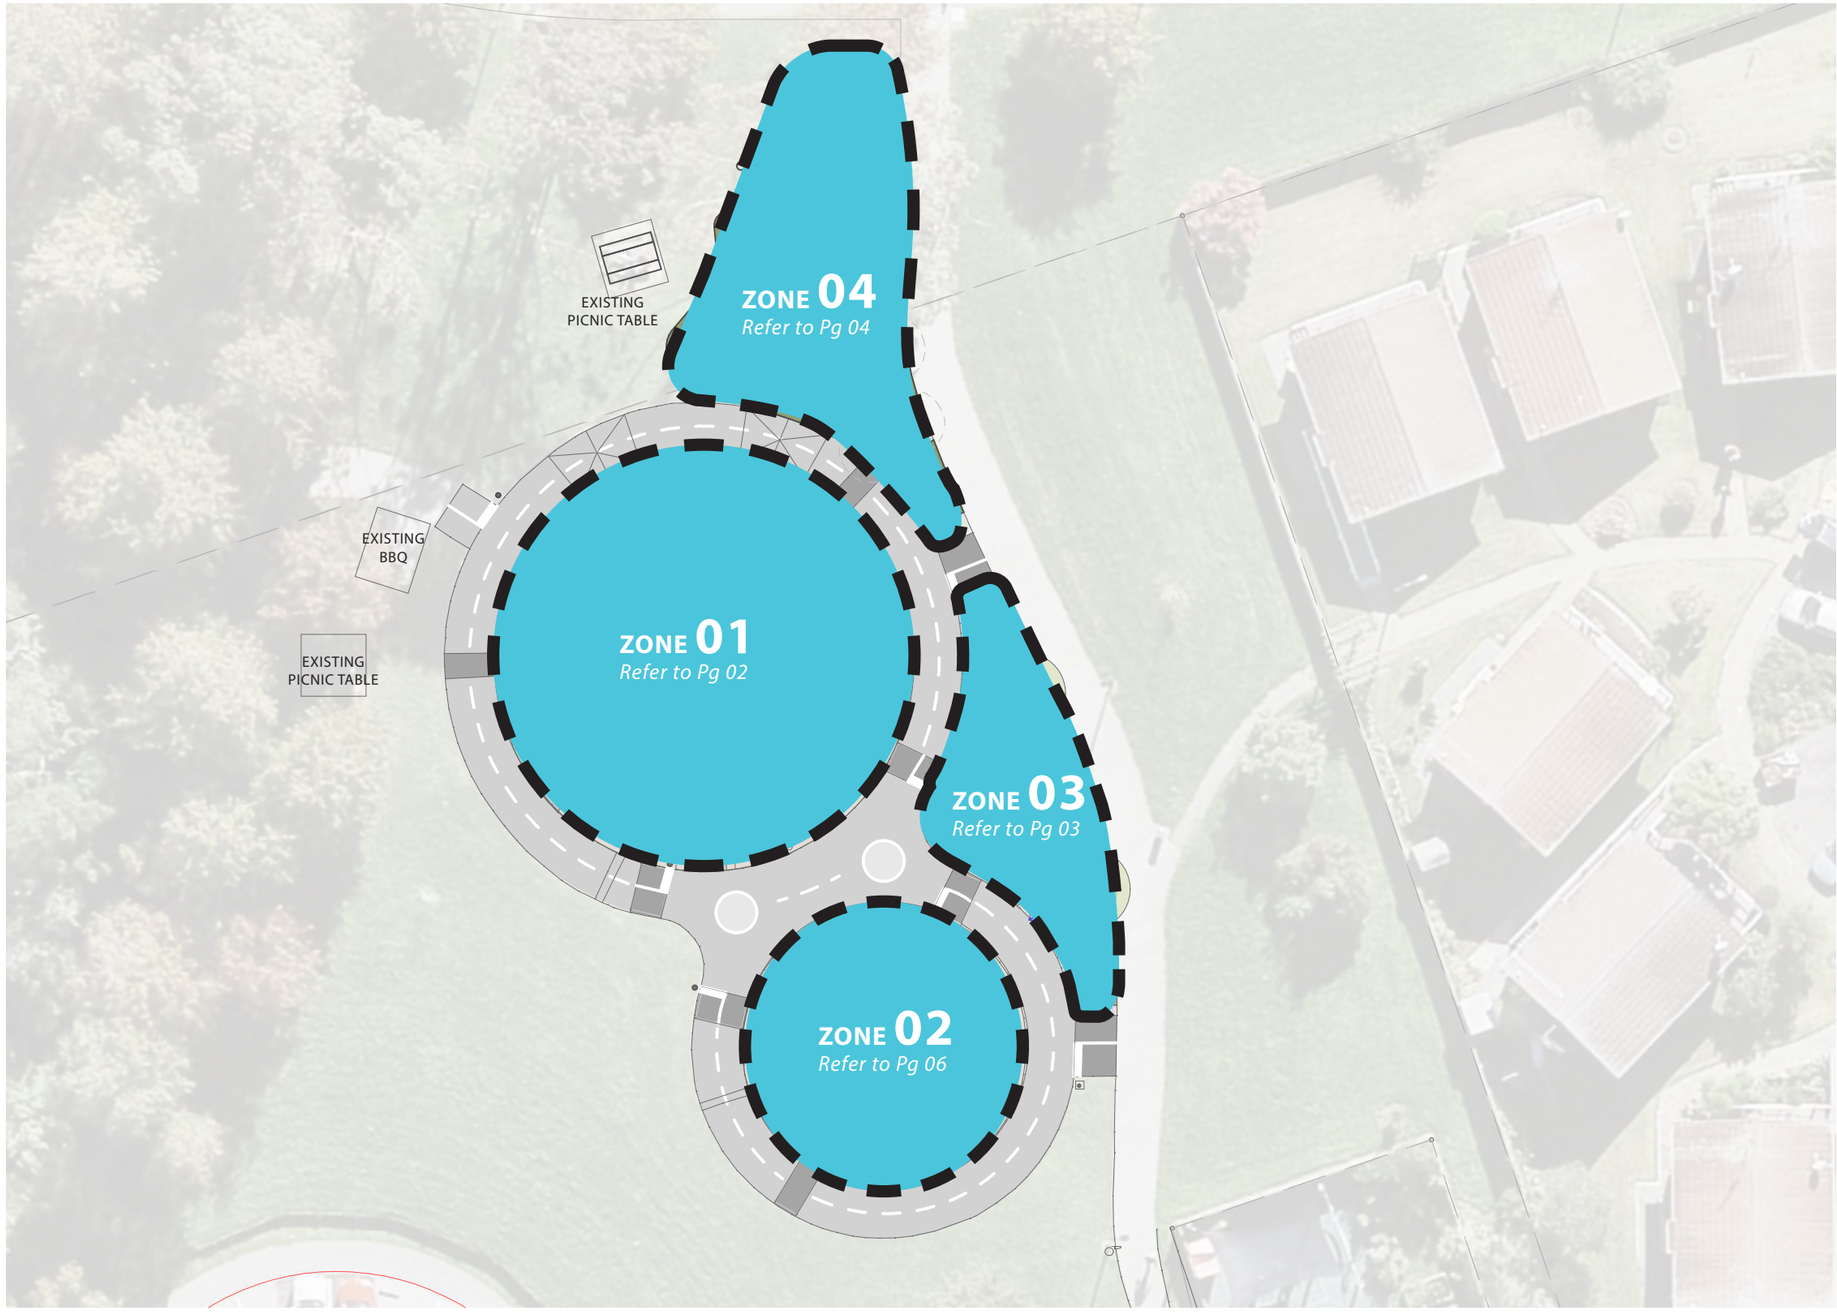

DESIGN INTENT

The overall design intent for the renewal of this playspace is to ensure play provision is enhanced by providing a range of activities for a range of age / user groups. For the purpose of design development three distinct zones are proposed that build on current functionality and provision:

Zone 01. Primary play zone retaining existing function in principle with options to accommodate a range of activities for a range of age groups including sliding, balance, strength, spinning, jumping and climbing.

Zone 02. Retain existing function as primary swinging area with options to improve access and include social / multi person, toddler and senior play age groups.

Zone 03. Grassed open space area and primary seating area with all weather access to complement existing picnic tables in the area.

Zone 04. Explorative nature play area within existing tree cluster setting to include balance timber logs and boulder steppers surrounded within pockets of low native planting

AGE RANGE

5-12+ TARGET

0-4 SUPPLEMENT

PLAY ACTIVITIES

SLIDING · SWINGING · CLIMBING · SPINNING · BALANCE · AGILITY · STRENGTH · SOCIAL · ROCKING · ROLE PLAY · SOUND · NATURE PLAY · JUMPING

bespoke LANDSCAPE ARCHITECTS


Auckland Council
Te Kaunihera o Tāmaki Makaurau


PLAYSPACE ZONE PLAN

NORTH

SHEPHERDS PARK PLAYSPACE
Beach Haven, Auckland

REV A
September 2024

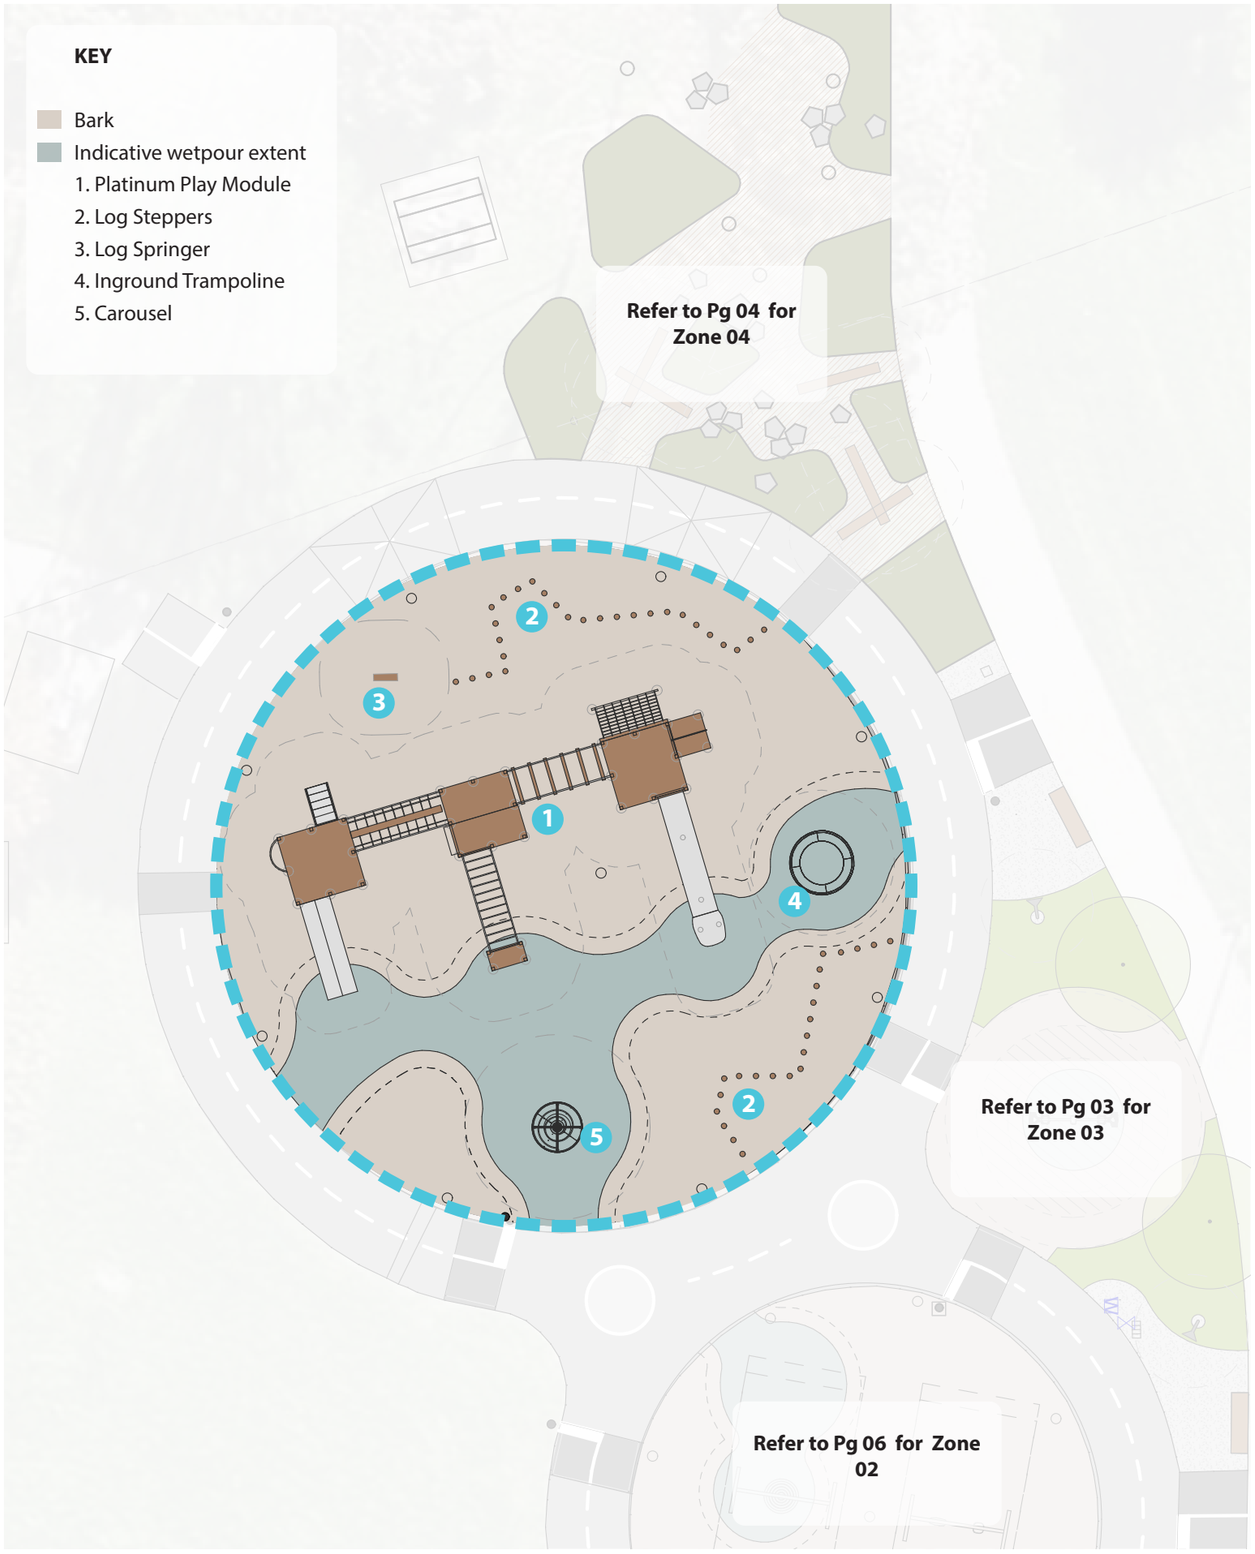

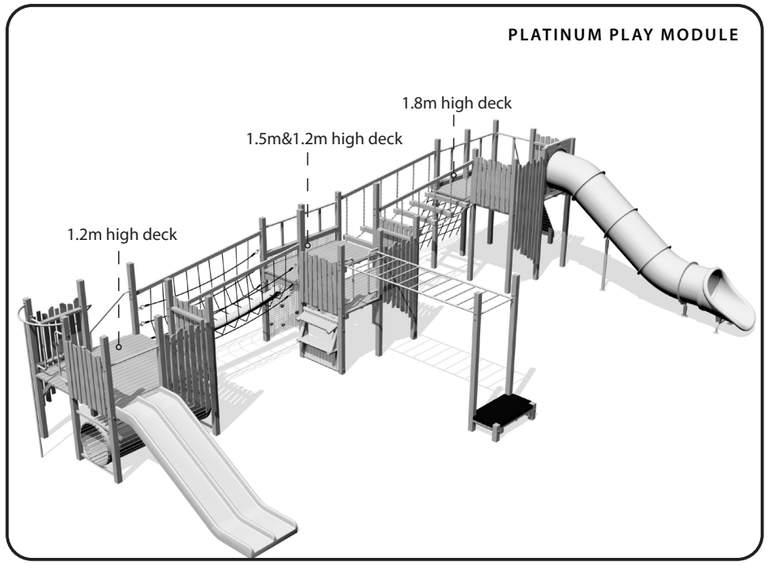



Elements include:

- 1.8m tall tunnel slide
- 1.2m tall double straight slide
- 3m Long Monkeys Bars
- Fireman Pole
- Role Play and Social Play Elements
- Crawl tunnel
- Wobbly bridge
- Rope Bridge
- Climbing nets
- Rope Climb




CAROUSEL





INGROUND TRAMPOLINE



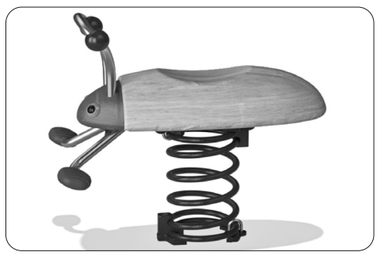

LOG SPRINGER





LOG SCRAMBLE



bespoke LANDSCAPE ARCHITECTS

Auckland Council
Te Kaunihera o Tāmaki Makaurau

ZONE 01 PLAY EQUIPMENT AND SURFACING

1:200 @ A3

NORTH

SHEPHERDS PARK PLAYSPACE

Beach Haven, Auckland

REV A

September 2024



KEY

- Bark
- Indicative wetpour extent
- Grassed Area
- Concrete Pavement

1. Spinner Options (Refer Options 01-03)
2. Bench Seating (with Back rest and Arm rest)
3. Flowerhead Talking Tubes
4. Existing Drinking Fountain retained



FLOWER HEAD TALKING TUBES

ALL
AGE GROUP

SOUND

SPINNER OPTIONS

OPTION 01



WEHOPPER

8-12
AGE GROUP

SPINNING

ROCKING



OPTION 02



SKY CAROUSEL

8-12
AGE GROUP

SPINNING

STRENGTH



OPTION 03



RHOMBUS TWISTER

8-12
AGE GROUP

SPINNING

CLIMBING



bespoke
LANDSCAPE ARCHITECTS

Auckland Council
Te Kaunihera o Tāmaki Makaurau

ZONE 03 EQUIPMENT OPTIONS
1:100 @ A3

NORTH

SHEPHERDS PARK PLAYSPACE
Beach Haven, Auckland

REV A
September 2024

03

KEY

- Planting
- Existing Tree Locations (indicative)
- Rock Boulders

1. 300mm dia Timber Logs
2. Existing Picnic Table

**Note: Final log and boulder placements to be reviewed and agreed onsite*

3. Loose Bark Mulch Fill through area





Balance Logs



Stepping Boulders



Existing Exposed Tree Roots



Low Native Planting



Existing Tree Cluster



Balance Logs Stacked

bespoke LANDSCAPE ARCHITECTS

Auckland Council
Te Kaunihera o Tāmaki Makaurau


ZONE 04 NATURE PLAY
1:100 @ A3

NORTH

SHEPHERDS PARK PLAYSPACE
Beach Haven, Auckland

REV A
September 2024

04

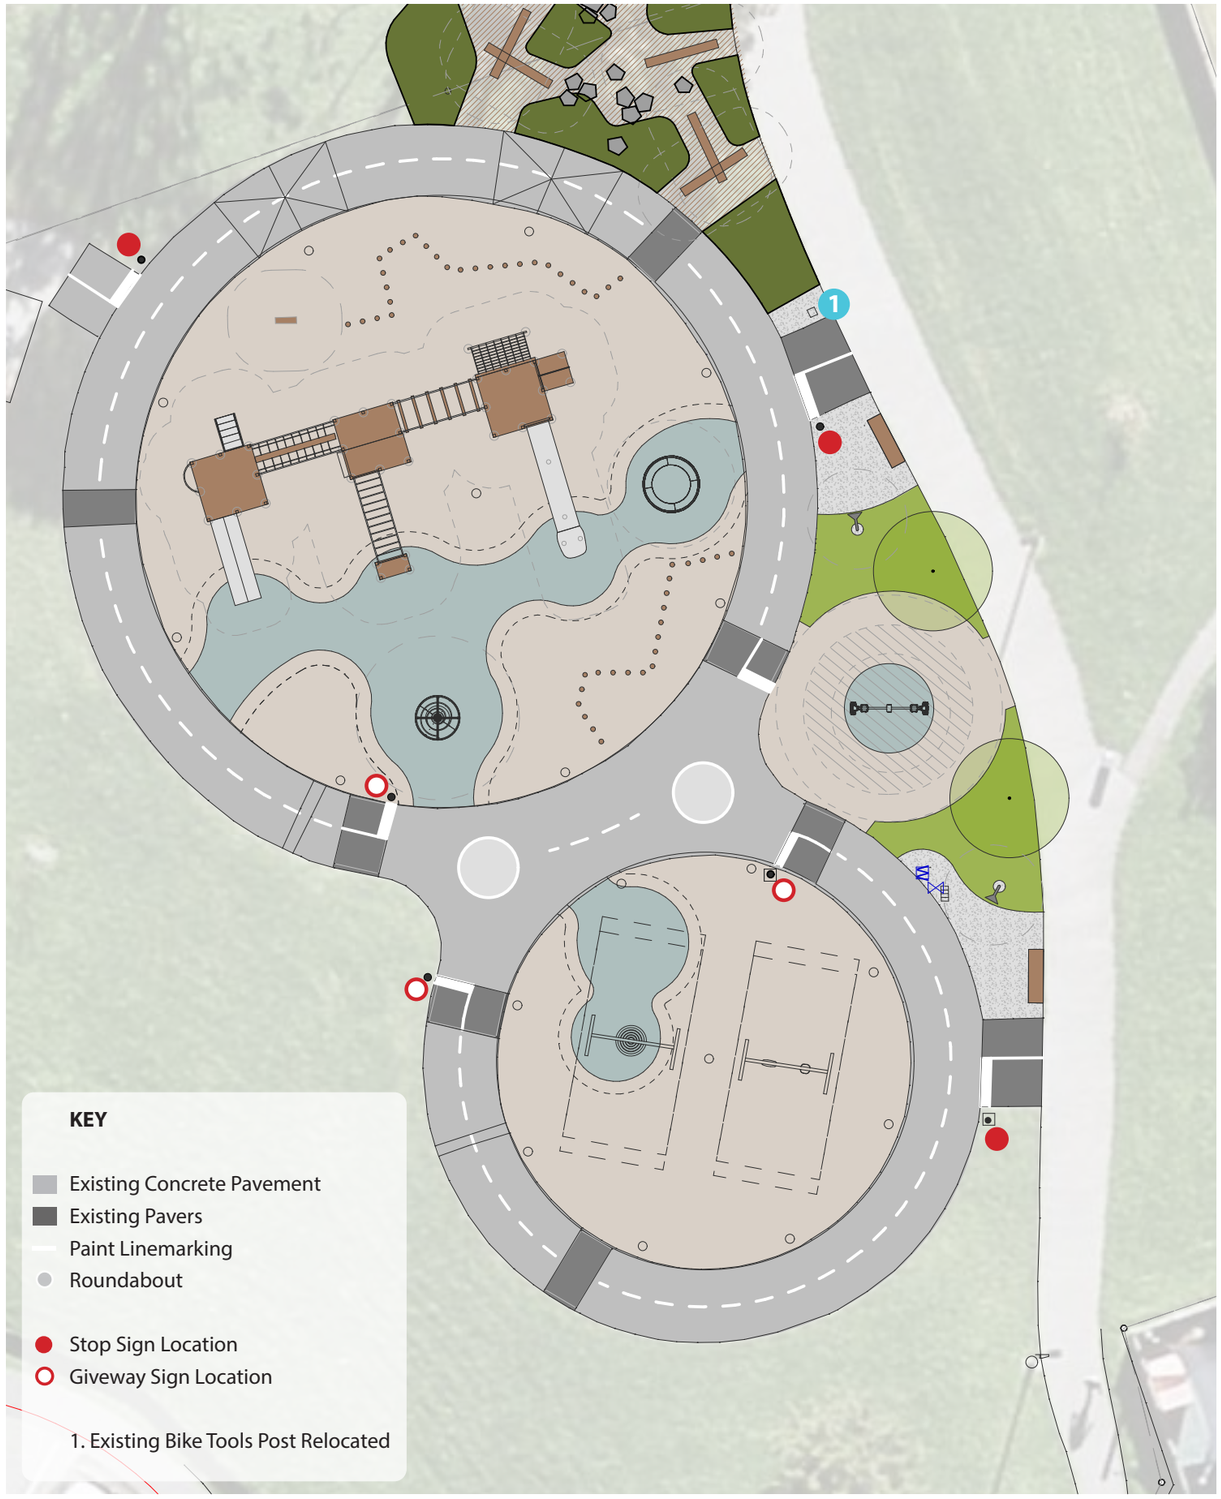



Centreline Paint Linemarking



Giveway Signage



Existing site Pavers to be refurbished



Roundabout bump option



Roundabout linemarking option



Stop Signage

bespoke LANDSCAPE ARCHITECTS


Auckland Council
Te Kaunihera o Tāmaki Makaurau

LEARN TO RIDE LINE MARKING
1:200 @ A3

NORTH

SHEPHERDS PARK PLAYSPACE
Beach Haven, Auckland

REV A
September 2024

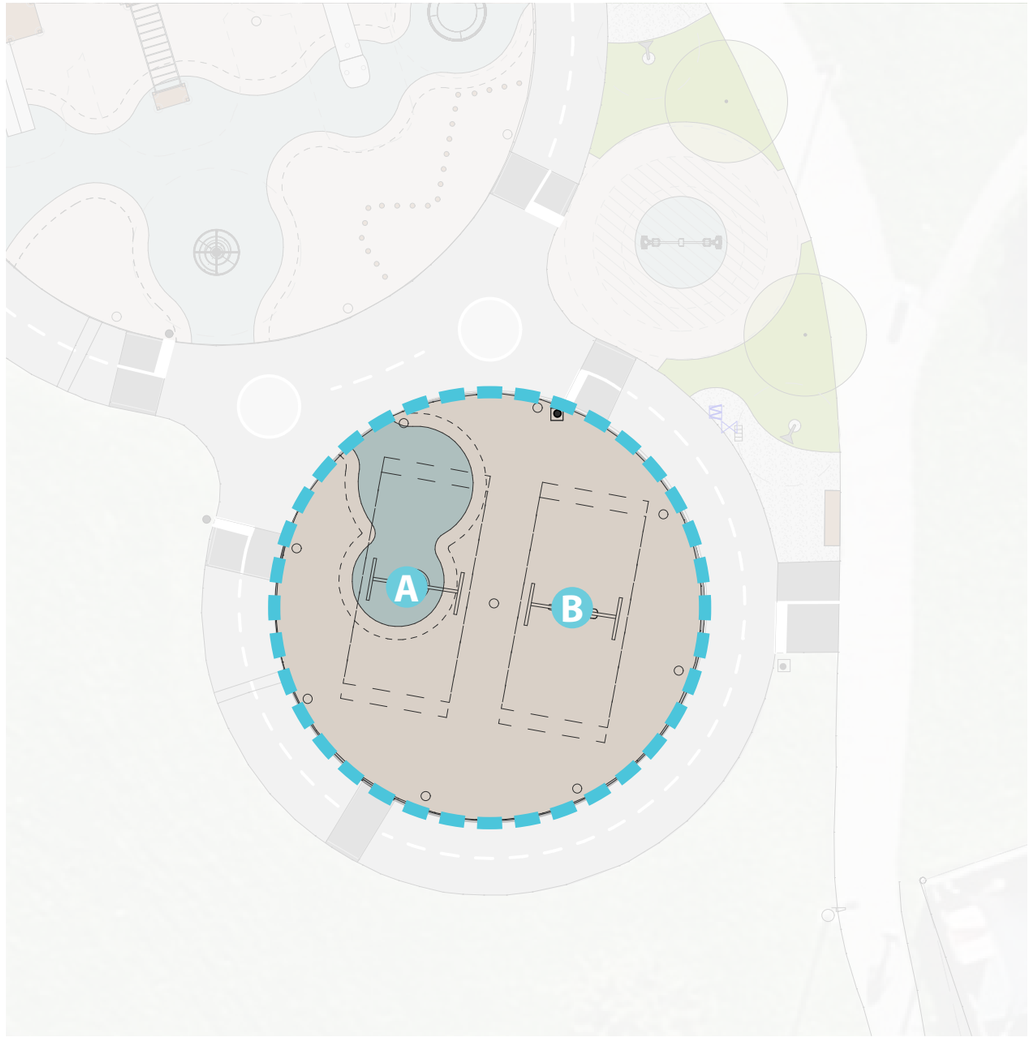

KEY

A Swing Bay A with wetpour all-abilities access and proposed location for inclusive swings

B Swing Bay B with opportunity for standard toddler/ belt/ and or you +me swing options

1+ AGE GROUP

SWINGING

SWING OPTIONS



OPTION 01
Basket Swing



OPTION 02
You+Me Swing



OPTION 03
Toddler Swing Seat



OPTION 04
Belt Swing Seat

bespoke LANDSCAPE ARCHITECTS

Auckland Council
Te Kaunihera o Tāmaki Makaurau

ZONE 02 EQUIPMENT OPTIONS
1:200 @ A3


NORTH

SHEPHERDS PARK PLAYSPACE
Beach Haven, Auckland

REV A
September 2024

KEY

- Compacted Gravel Pathway
- Bark Mulch
- Nature Play Meadow Area
- Low Native Planting Mix
- Wayfinding Marker
- Weta Gallery
- Butterfly & Bees Apartment
- Teepee Structure (3m High)
- Timber Agility Trail
- Coconut Traverse Rope Balance
- Boulders
- Existing Seating
- Existing Fale Structure

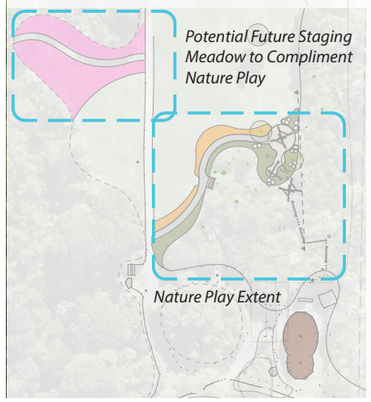

Location Plan





Rock Rip Rap



Natural Rope



Natural Timber



Timber Logs



Meadow Planting



Low Native Planting



Coconut traverse rope balance




Butterfly & Bees Apartment



Weta Gallery



Boulders

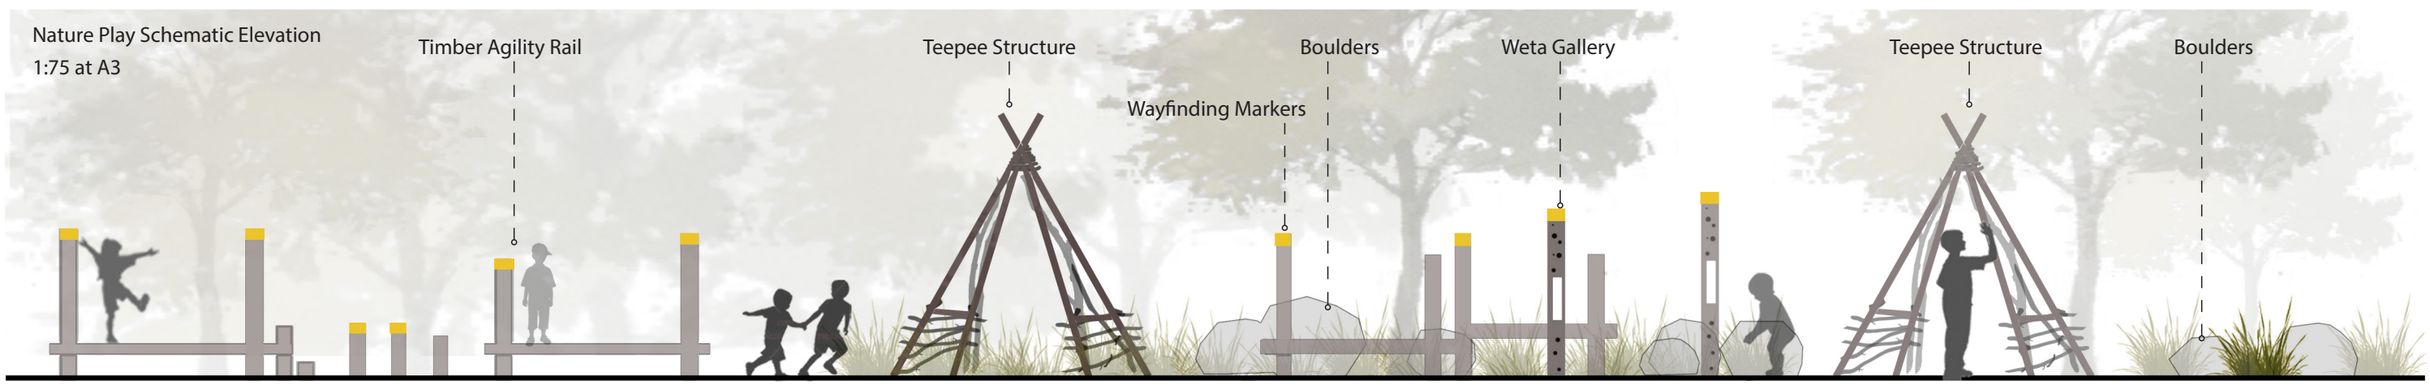

bespoke LANDSCAPE ARCHITECTS

Auckland Council
Te Kaunihera o Tāmaki Makaurau

NATURE PLAY AREA
1:200 at A3

NORTH

SHEPHERDS PARK PLAYSPACE
Beach Haven, Auckland

REV A
September 2024

07

NATIVE ENHANCEMENT MIX



Muehlenbeckia complexa
Pohuehue



Dianella nigra
Turutu



Coprosma robusta
Karamu



Pseudopanax lessonii
Houpara



Carex Spp.
Carex



Astelia banksii
Wharawhara




Phormium Spp.



Muehlenbeckia astonii
Shrubby Tororaro

TREES

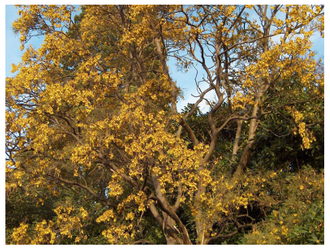

Sophora microphylla
Kowhai



Cordyline australis
Ti Kouka

WILDFLOWER MIX



English marigold



Cornflower Tall Blue



Farewell to Spring



Red Coreopsis



Plains Coreopsis




Mixed cosmos



Chinese Forget-me-not



African daisy

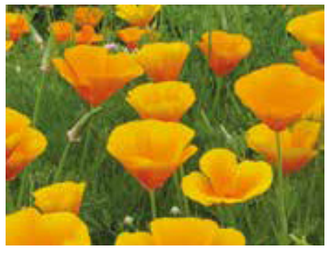

Californian poppy



Corn poppy



Soldier poppy



Purple tansy



Black eyed Susan



Catchfly


bespoke LANDSCAPE ARCHITECTS

Auckland Council
Te Kaunihera o Tāmaki Makaurau


NECTAR SHRUB MIX



Hebe stricta
Koromiko

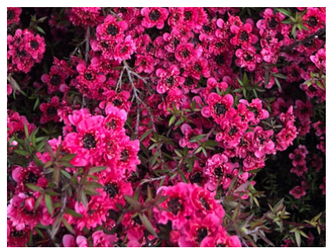

Leptospermum scoparium cv.
Manuka

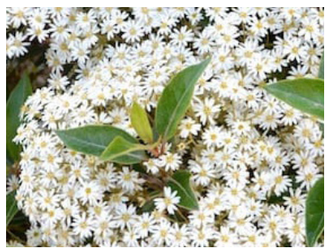

Oleria cheesemanii
Daisy bush




Echinacea purpurea
Purple Coneflower



Osteospermum 'Voltage Yellow'
African daisy



Pimelea prostrata
New Zealand Daphne

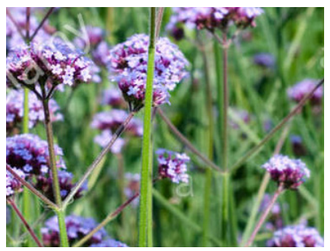

Verbena bonariensis
Purpletop Vervain




Salvia farinacea
Mealy Sage



Viburnum tinus 'Eve Price'
Laurustinus

LARVAL FOOD MIX

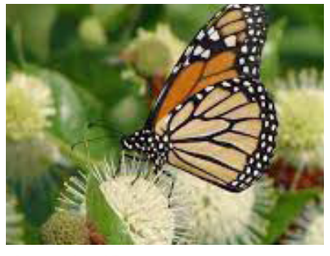

Asclepias/Gomphocarpus sp.
Milkweed/Swan Plant



Oxypetalum coeruleum
Tweedia Heavenly Blue



Muehlenbeckia complexa
Pohuehue



Trifolium repens
White Clover



Vicia Sativa
Common Vetch