

DO NOT SCALE - IF IN DOUBT, ASK

200mm

150

100

90

80

70

60

50

40

30

20


10

0

ORIGINAL SIZE

A1

A1 1:250 0 5m 10m 12.5m
A3 1:500

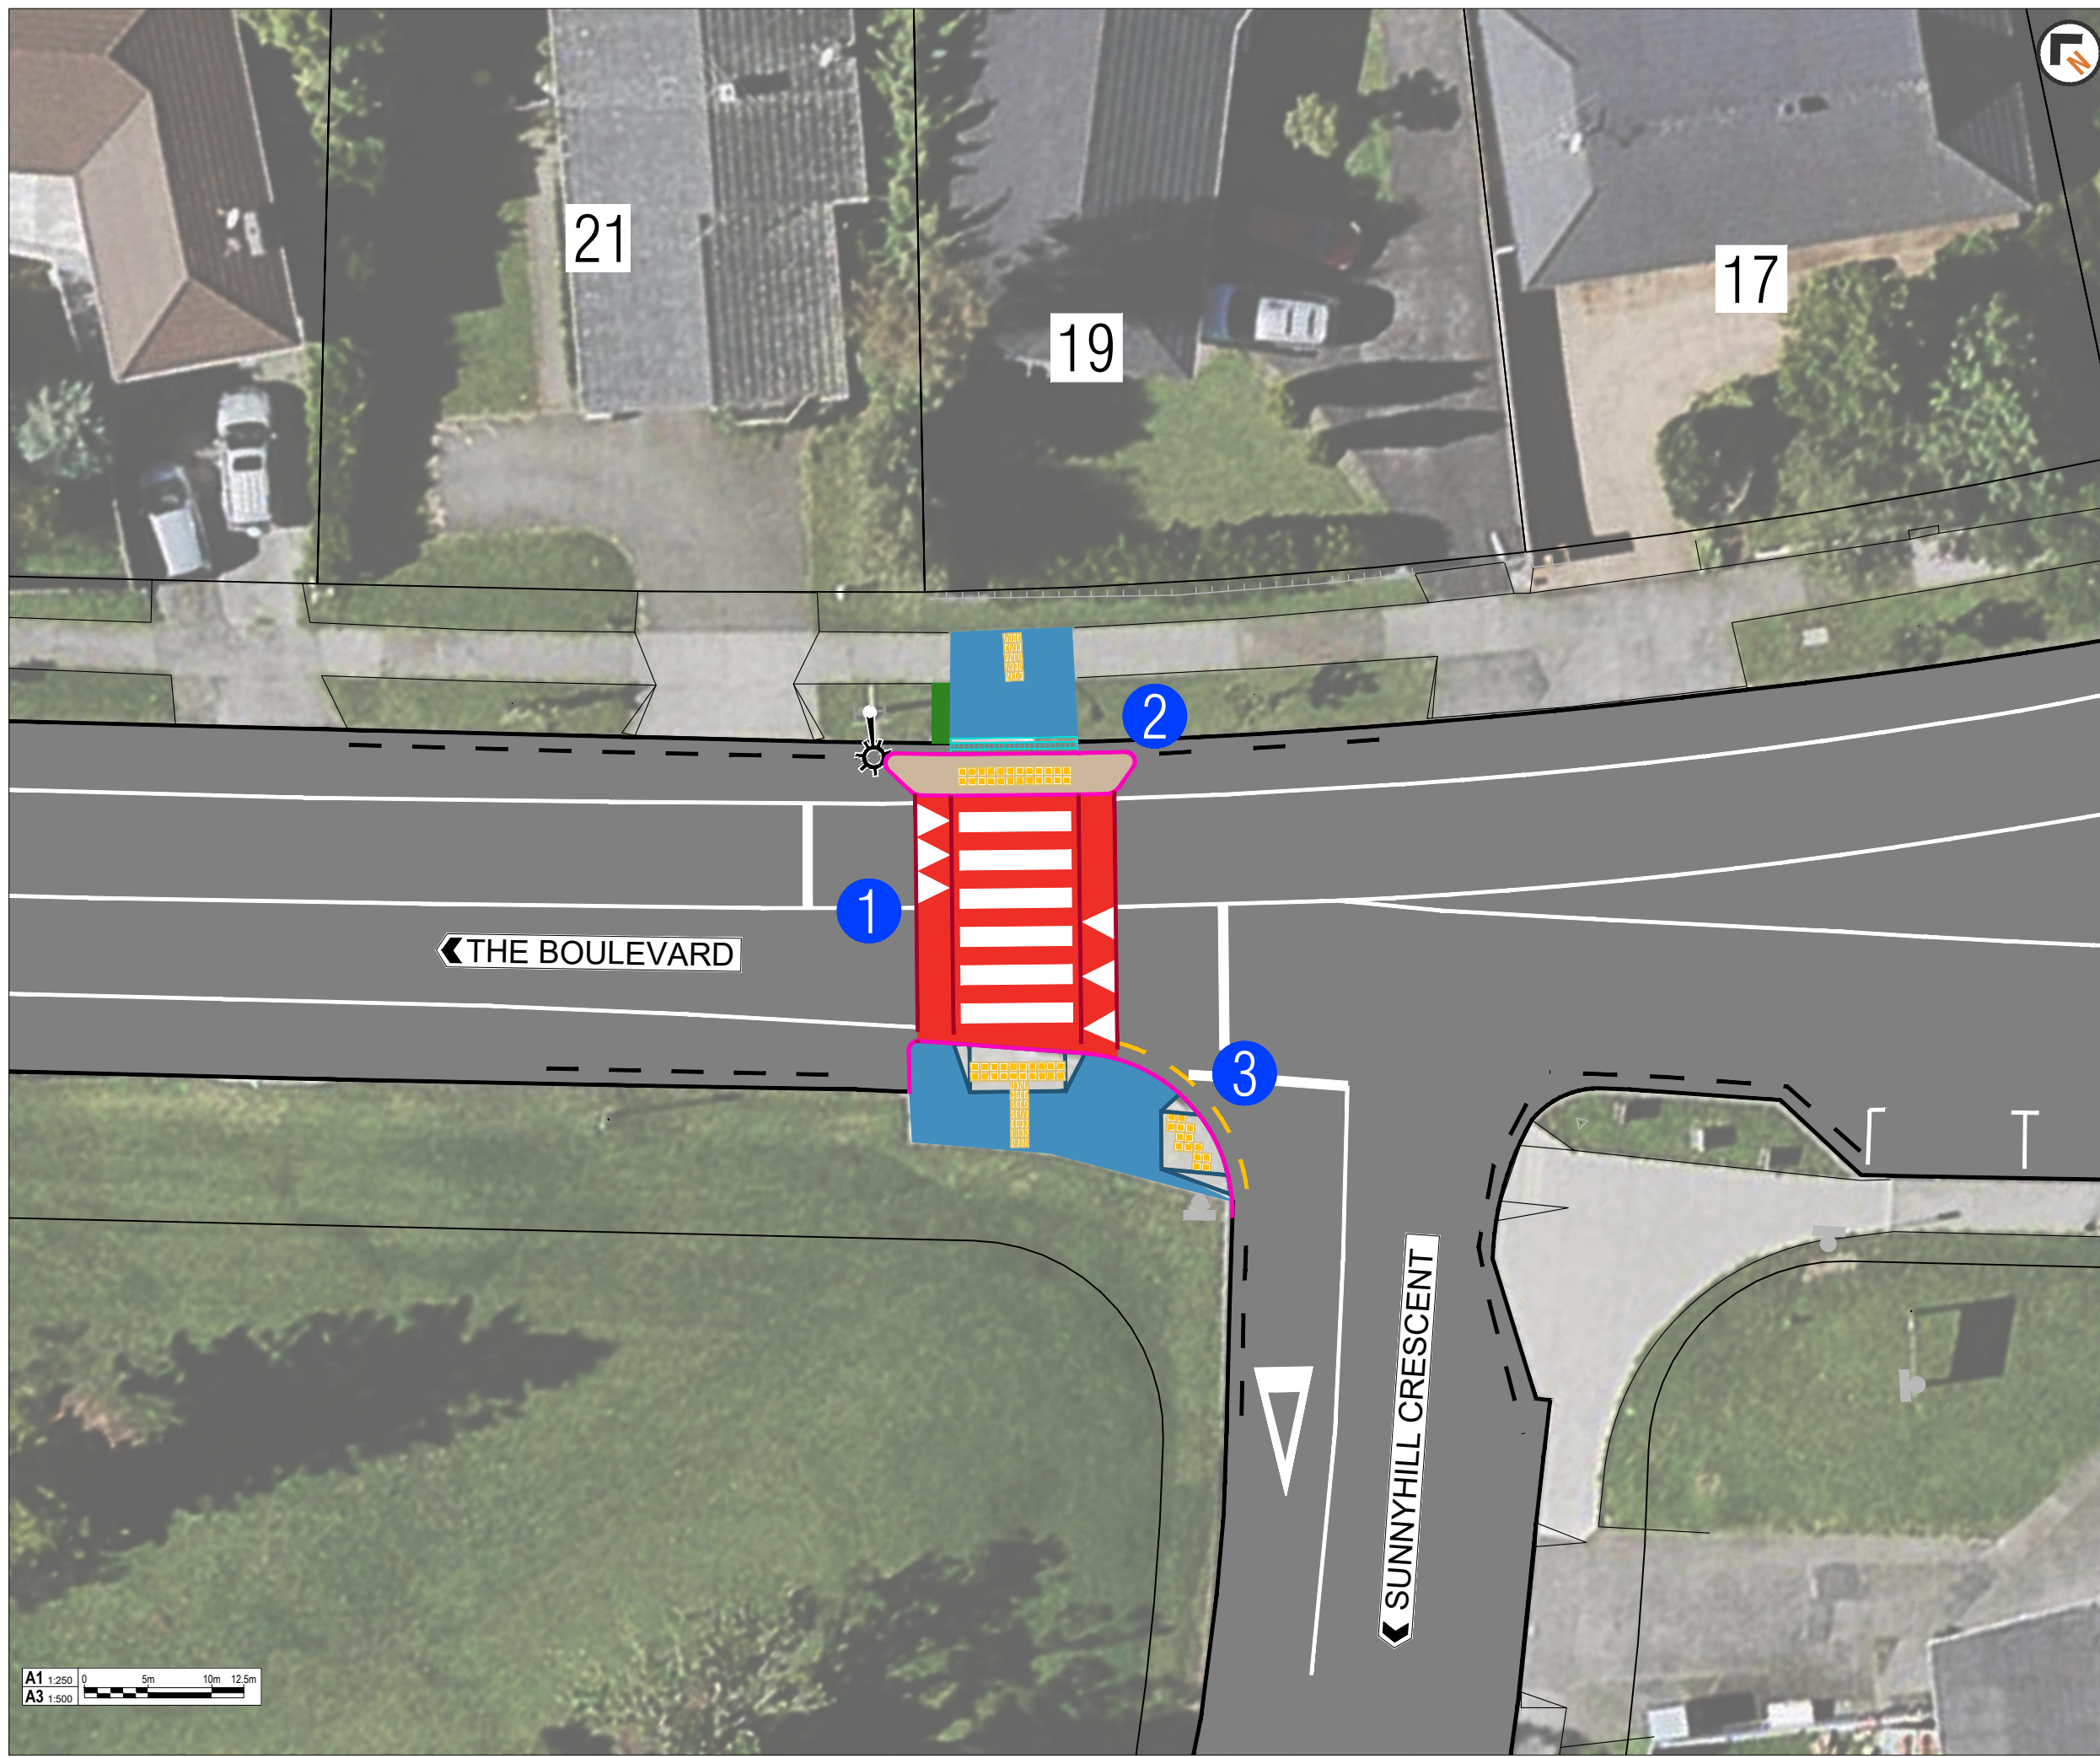

- KEY
- 1 RAISED PEDESTRIAN CROSSING
 - 2 TRAFFIC ISLAND
 - 3 NEW NO STOPPING AT ALL TIMES MARKING

- LEGEND
- ROAD MARKING
 - EXISTING NO STOPPING LINES
 - NEW NO STOPPING LINES
 - NEW KERBLINE
 - NEW RAISED PEDESTRIAN CROSSING
 - TRAFFIC ISLAND
 - HEAVY DUTY SLOT DRAIN
 - GRASS
 - NEW/RECONSTRUCT FOOTPATH
 - NEW PRAM CROSSING
 - EXISTING STREET LIGHT



AUCKLAND TRANSPORT SUNNYHILLS SCHOOL SAFETY IMPROVEMENTS- THE BOULEVARD RAISED CROSSING			
FOR CONSULTATION			
16/11/2022			
A1	1:100	A3	1:200
2022-PTM-06_G037			A